



5 Hawford House, Ombersley Road, Hawford House Ombersley Road

Worcester

£450,000

5 Hawford House, Ombersley Road

Hawford House Ombersley Road, Worcester

Council Tax band: E

Tenure: Leasehold

EPC Energy Efficiency Rating: D


EPC Environmental Impact Rating: D

- Modernised By The Current Owners
- Over 1500 Sq Ft Of Living Space
- Located Within The Grounds Of Hawford House Circa 7 Acres
- Three Double Bedrooms Plus An En-Suite To The Main Bedroom
- Welcoming Entrance Hall
- Double Garage Plus Parking






You can include any text here. The text can be modified upon generating your brochure.

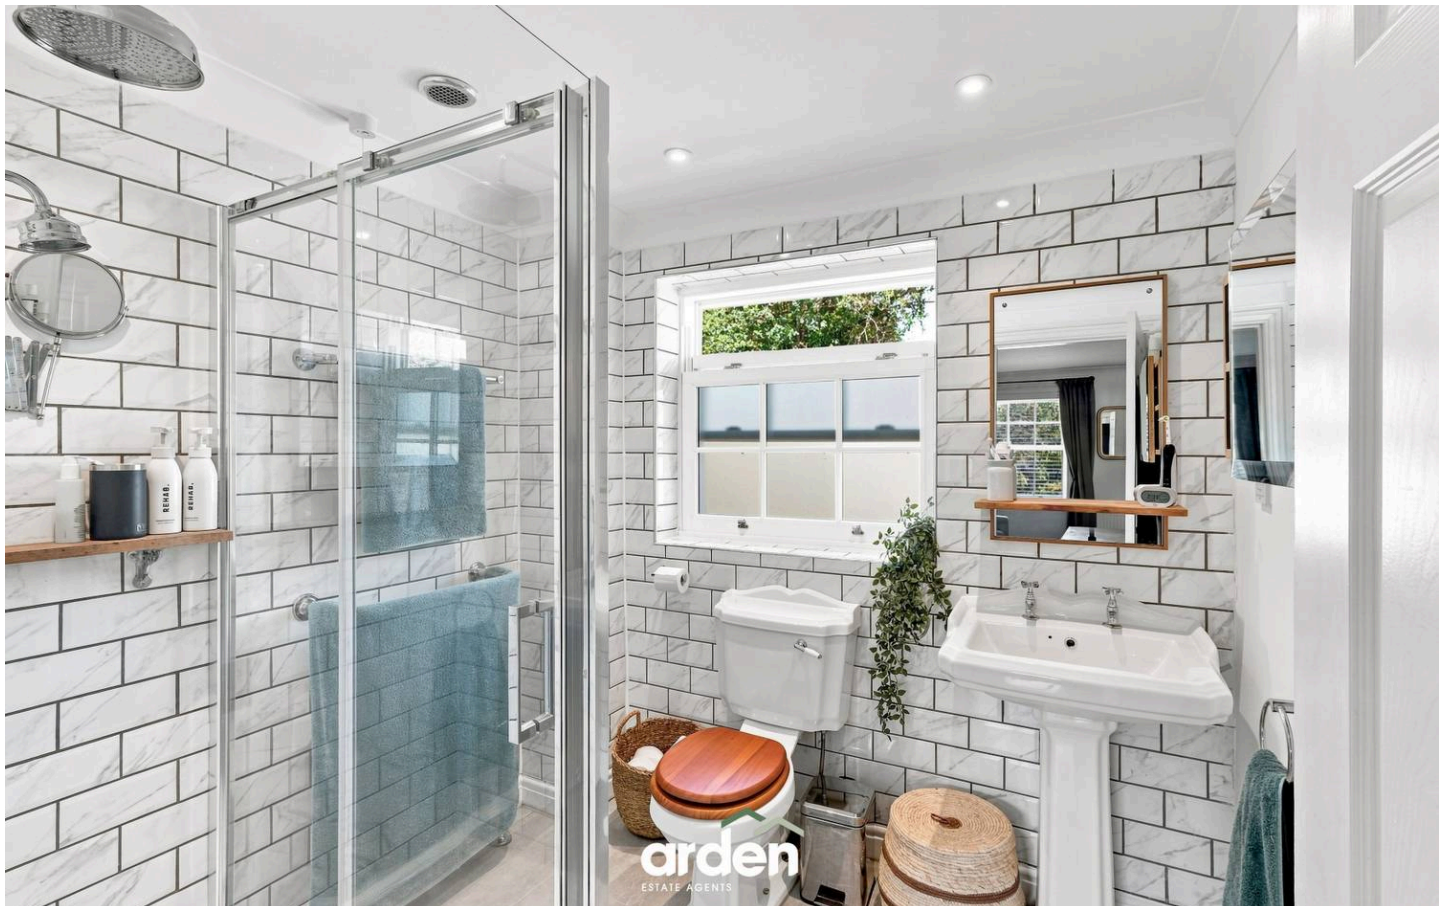

Hawford House, Ombersley Road, Hawford

Ground Floor

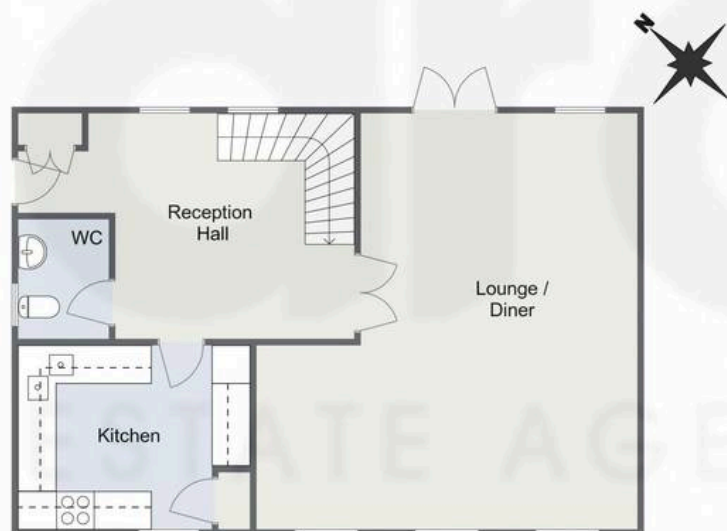

Total Area Approx
(Excl Garages)
143.1 Sq M
1540.3 Sq Ft

First Floor



For illustrative purposes only. Decorative finishes, fixtures & fittings do not represent the current state of the property. Measurements are approximate & not to scale. Floor Plans made using RoomSketcher.



Arden Estates

Arden Estates Worcester, 15 Foregate Street, Worcester – WR1 1DB

01905 958 290 • worcester@ardenestates.co.uk •