



15 Lowell Street, Worcester

Worcester

arden
ESTATE AGENTS

£240,000

15 Lowell Street

Worcester



Council Tax band: B


Tenure: Freehold

EPC Energy Efficiency Rating: E

EPC Environmental Impact Rating: F

- Convenient City Centre Location
- Close To Beautiful Canal Walks
- Filled With Character Features
- Three Bedrooms & A Family Bathroom
- Permit Parking

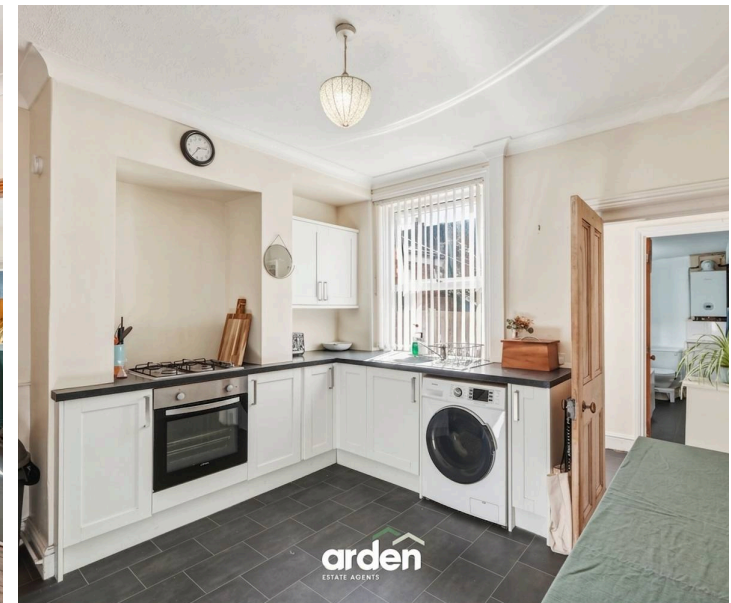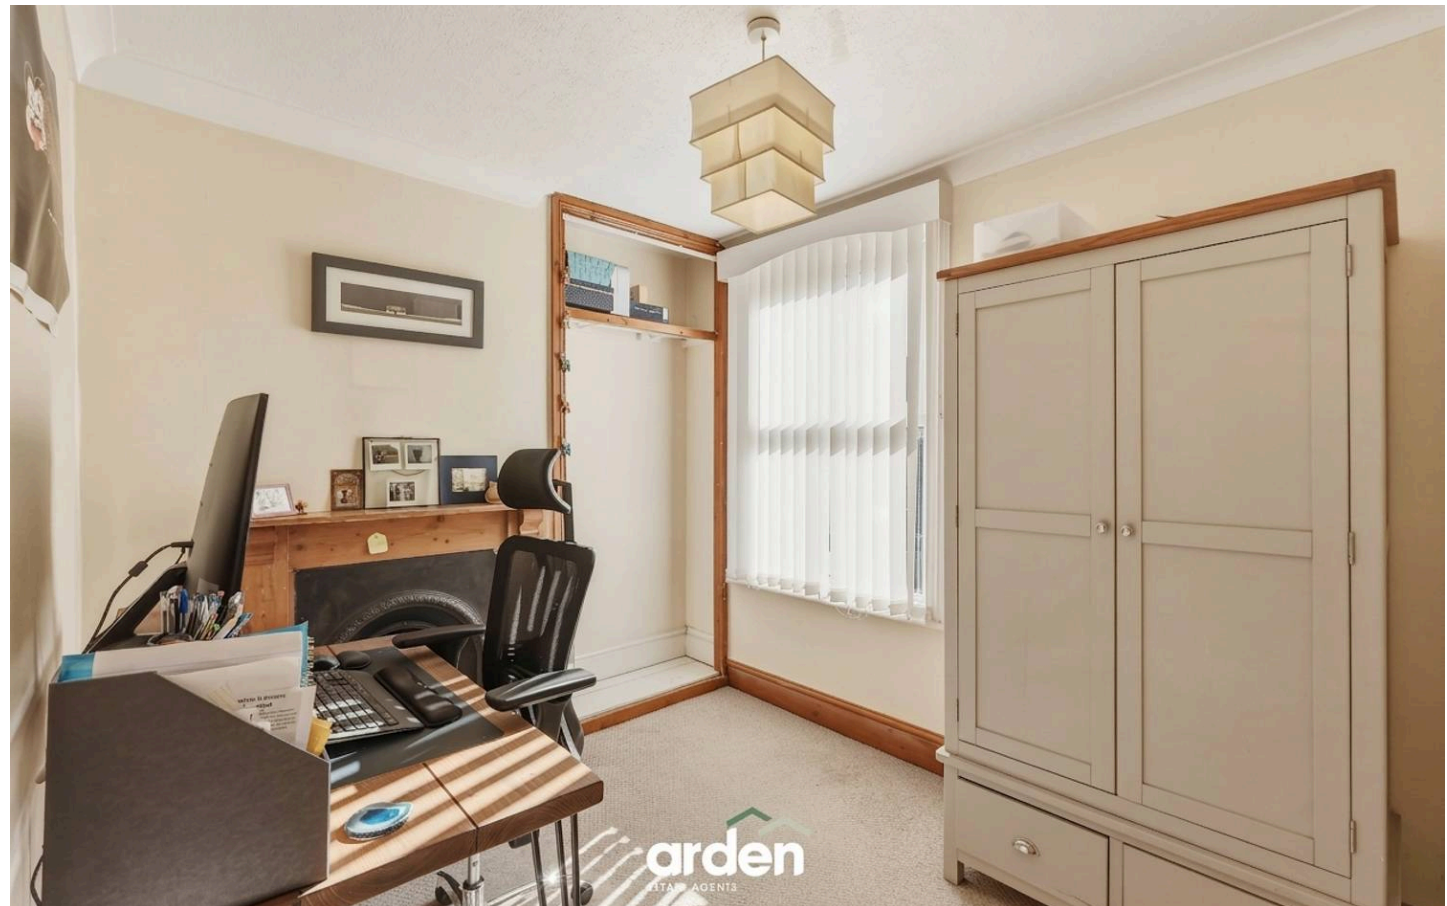

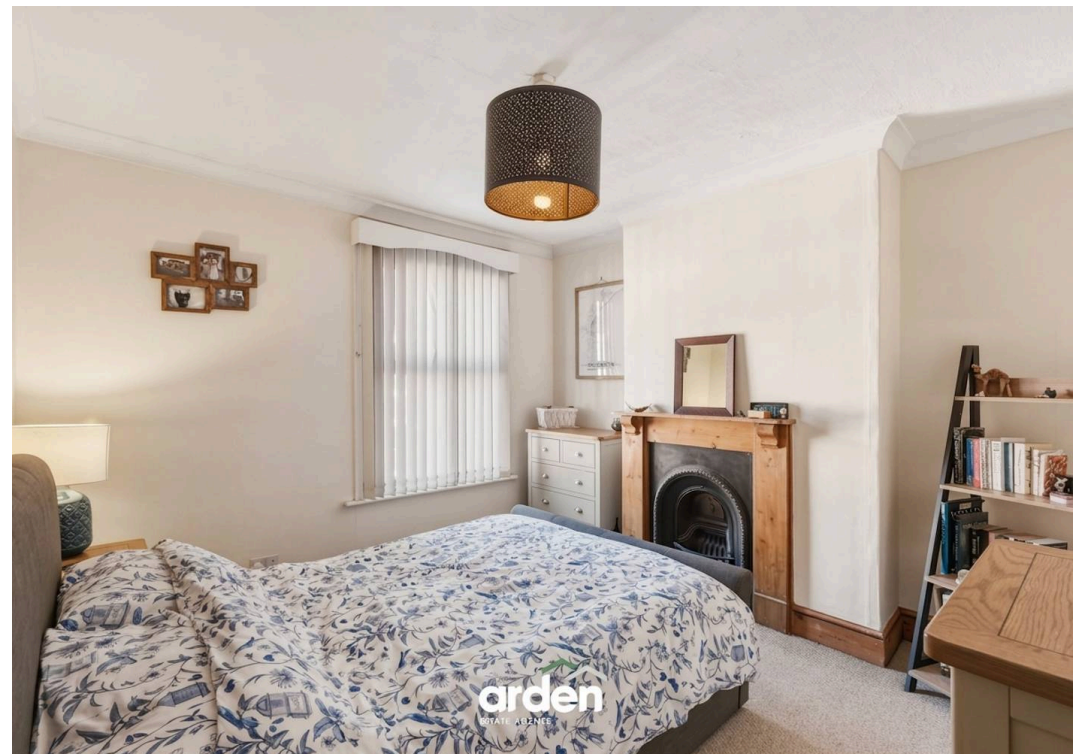


You can include any text here. The text can be modified upon generating your brochure.




Lowell Street, Worcester


Ground Floor

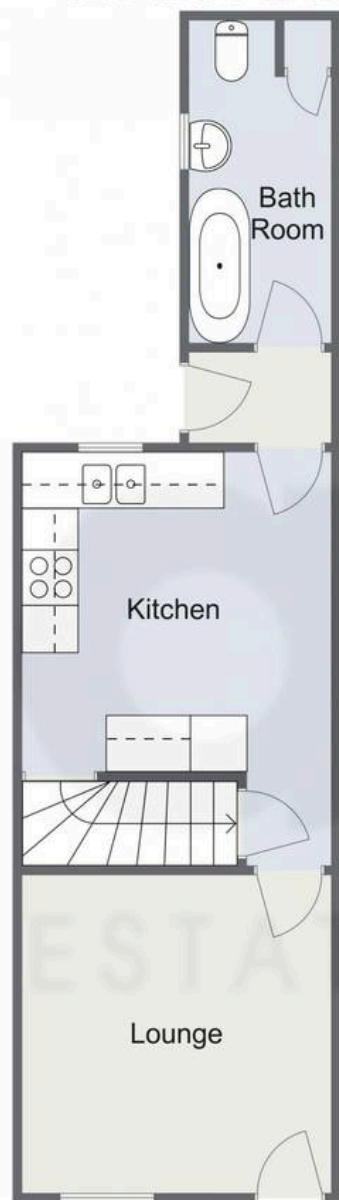

First Floor

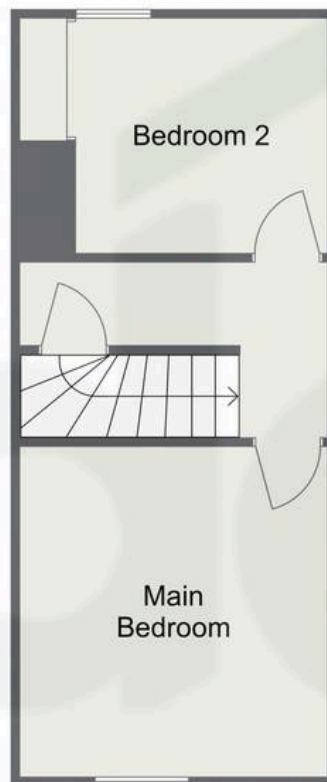

Second Floor

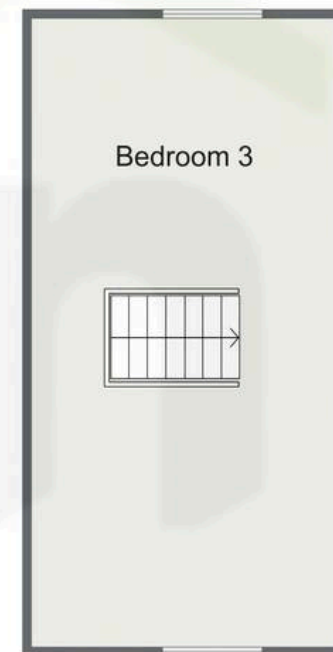

Total Area Approx
80.6 Sq M
867.6 Sq Ft

For illustrative purposes only. Decorative finishes, fixtures & fittings do not represent the current state of the property. Measurements are approximate & not to scale. Floor Plans made using RoomSketcher.



Arden Estates

Arden Estates Worcester, 15 Foregate Street, Worcester – WR1 1DB

01905 958 290 • worcester@ardenestates.co.uk •