



30 Pastures Drive, Tidbury Green

Solihull

Offers Over **£725,000**

30 Pastures Drive

Tidbury Green, Solihull



A well-presented four-bedroom detached home on Pastures Drive in a peaceful semi-rural setting in Tidbury Green, with open-plan living, a landscaped garden, and good access to nearby train stations. Council Tax band: G

Tenure: Freehold

EPC Energy Efficiency Rating: B

EPC Environmental Impact Rating: B

- Sought-After Semi-Rural Location
- Modern Open-Plan Kitchen/Diner/Family Space
- Two Bedrooms With En Suite Shower Rooms
- Stylish Contemporary Family Bathroom
- Detached Garage & Large Driveway
- Close Proximity to Whitlocks End and Wythall Train Stations

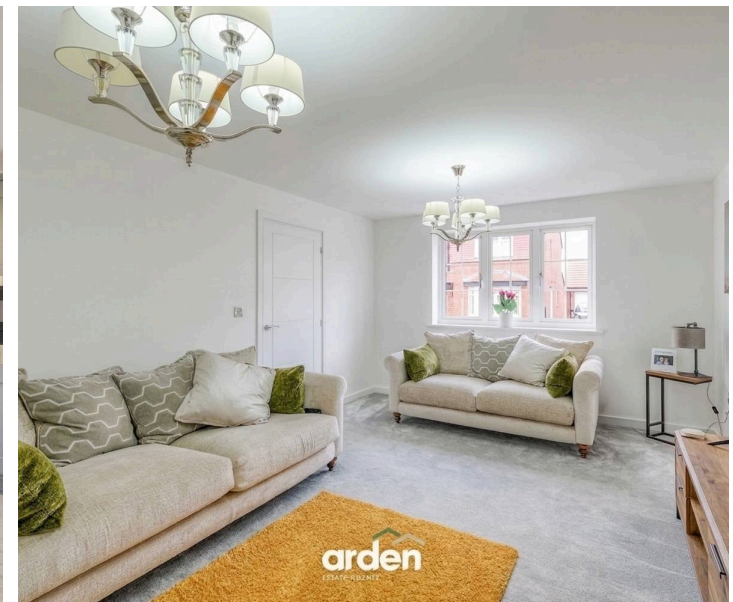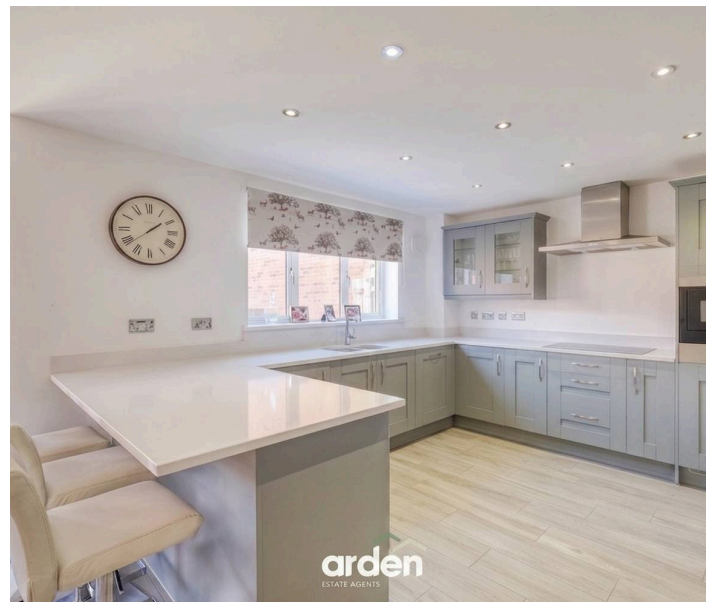





You can include any text here. The text can be modified upon generating your brochure.



Pastures Drive, Solihull

Ground Floor

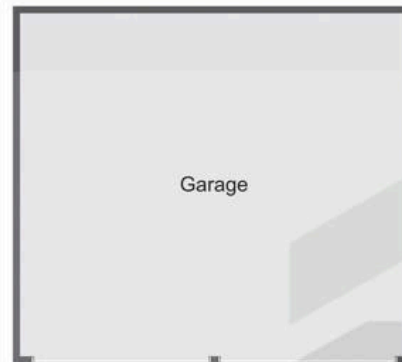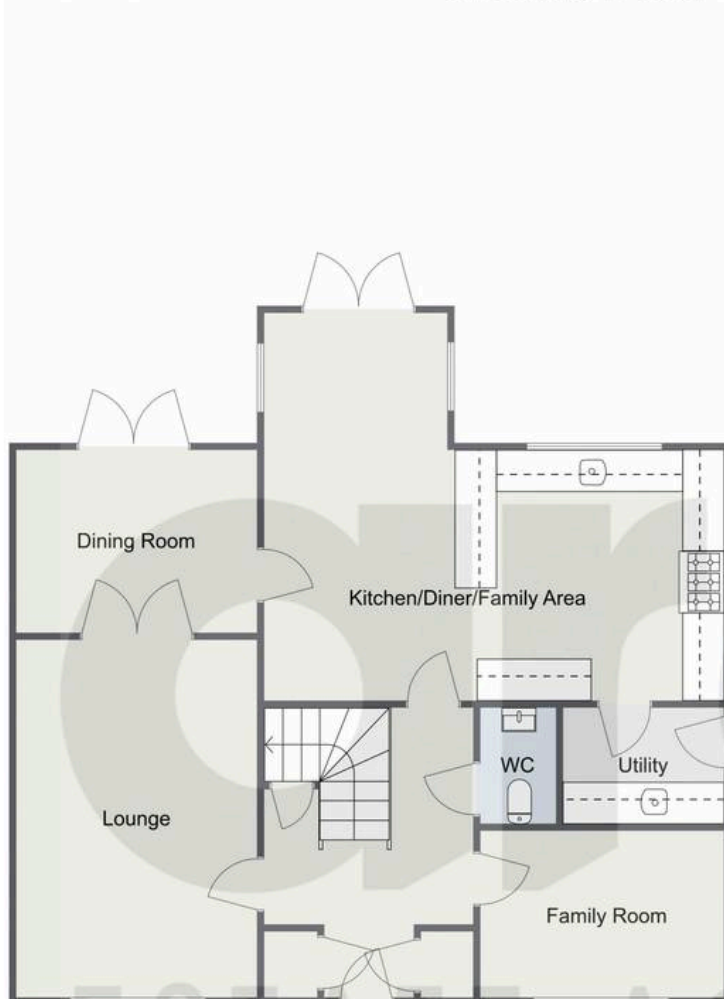


First Floor



Total Area Approx
170.0 Sq M
1829.86 Sq Ft
(not including Garage)

For illustrative purposes only. Decorative finishes, fixtures & fittings do not represent the current state of the property. Measurements are approximate & not to scale. Floor Plans made using RoomSketcher.

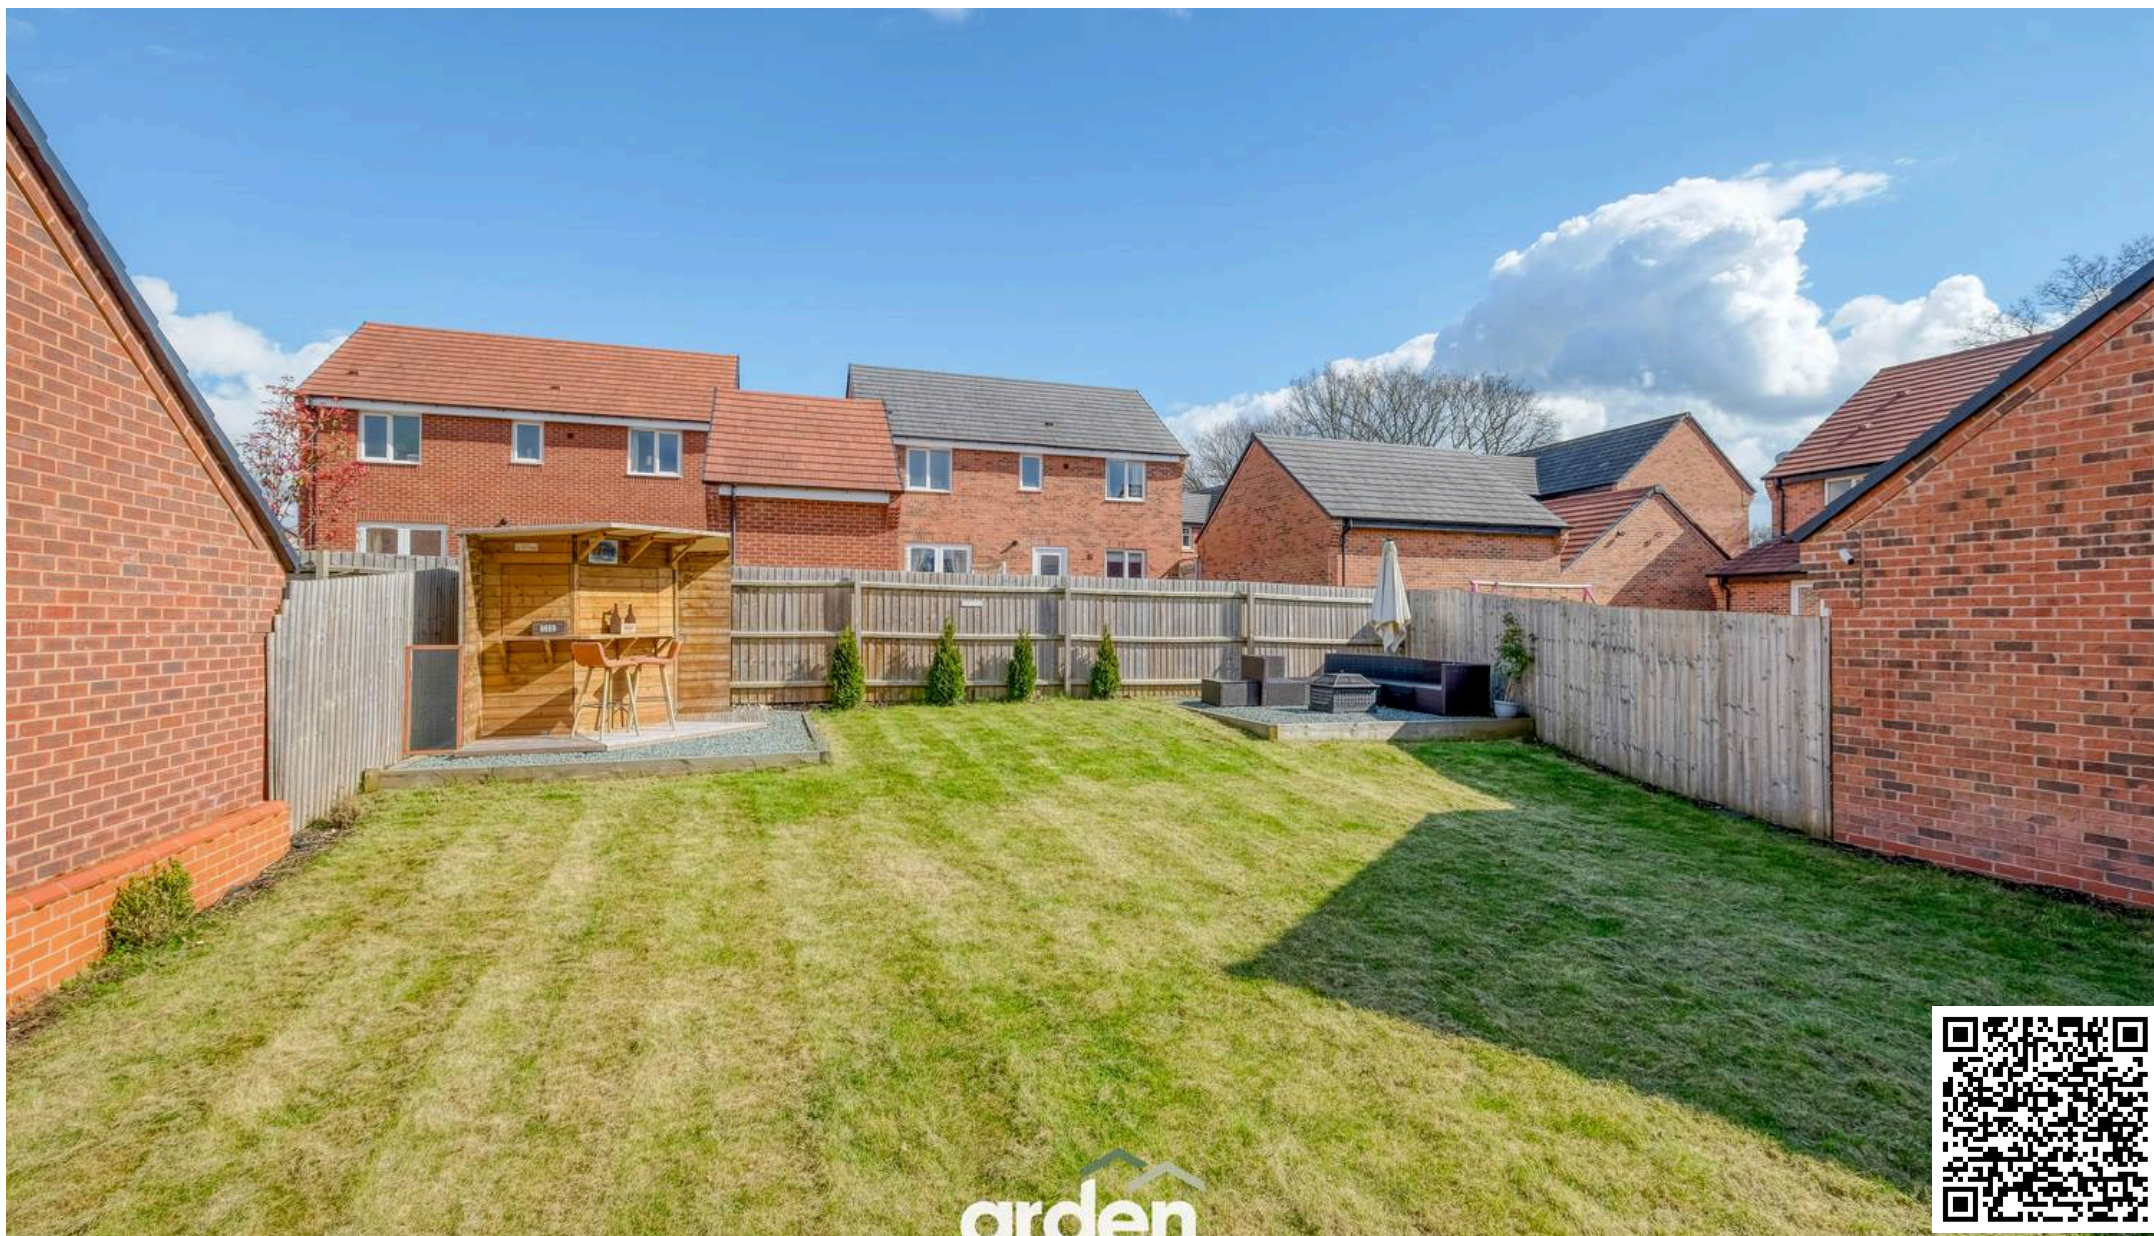

Arden Estates

Arden Estates Solihull, 450 Stratford Road, Solihull – B90 4AQ

0121 745 5888 • solihull@ardenestates.co.uk •