

55 Somerville Road, Worcester

Worcester

£275,000

55 Somerville Road

Worcester

Council Tax band: C

Tenure: Freehold

EPC Energy Efficiency Rating: C

EPC Environmental Impact Rating: C


- Walking Distance To The City Centre & Shrub Hill Station
- Four Well-Proportioned Bedrooms
- South-facing garden enjoying sun throughout the day and into the evening.
- Two Reception Rooms & Kitchen/Diner
- Versatile Living Options
- Parking For Multiple Vehicles








arden
ESTATE AGENTS

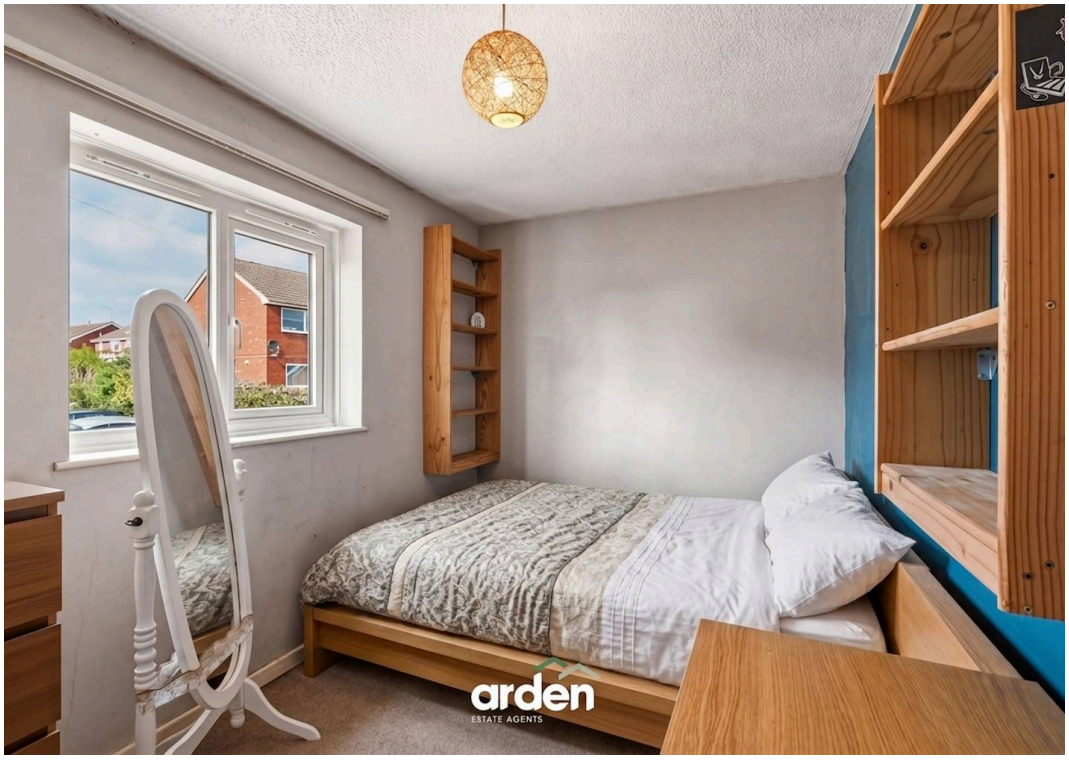
arden
ESTATE AGENTS


arden
ESTATE AGENTS


arden
ESTATE AGENTS

You can include any text here. The text can be modified upon generating your brochure.








Somerville Road, Worcester

Ground Floor




First Floor

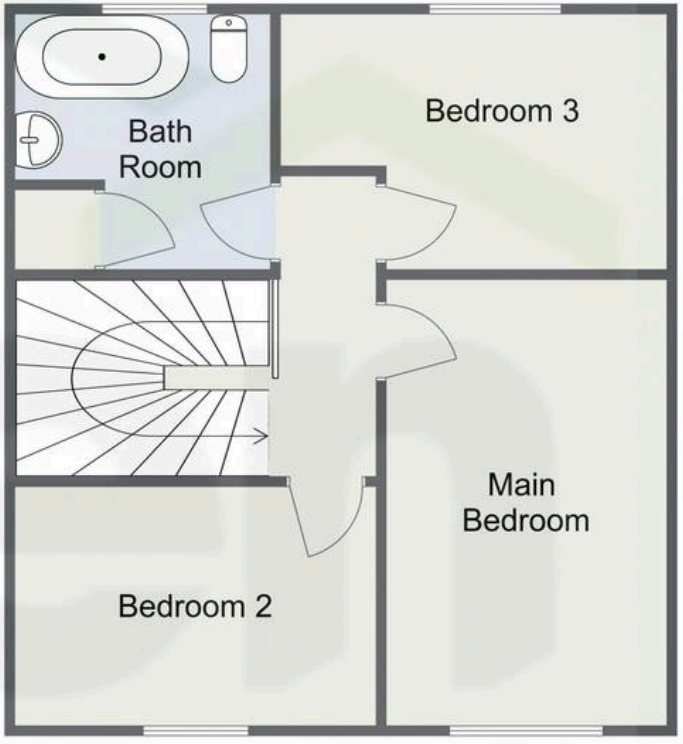

Total Area Approx
97.7 Sq M
1051.6 Sq Ft

For illustrative purposes only. Decorative finishes, fixtures & fittings do not represent the current state of the property. Measurements are approximate & not to scale.
Floor Plans made using RoomSketcher.

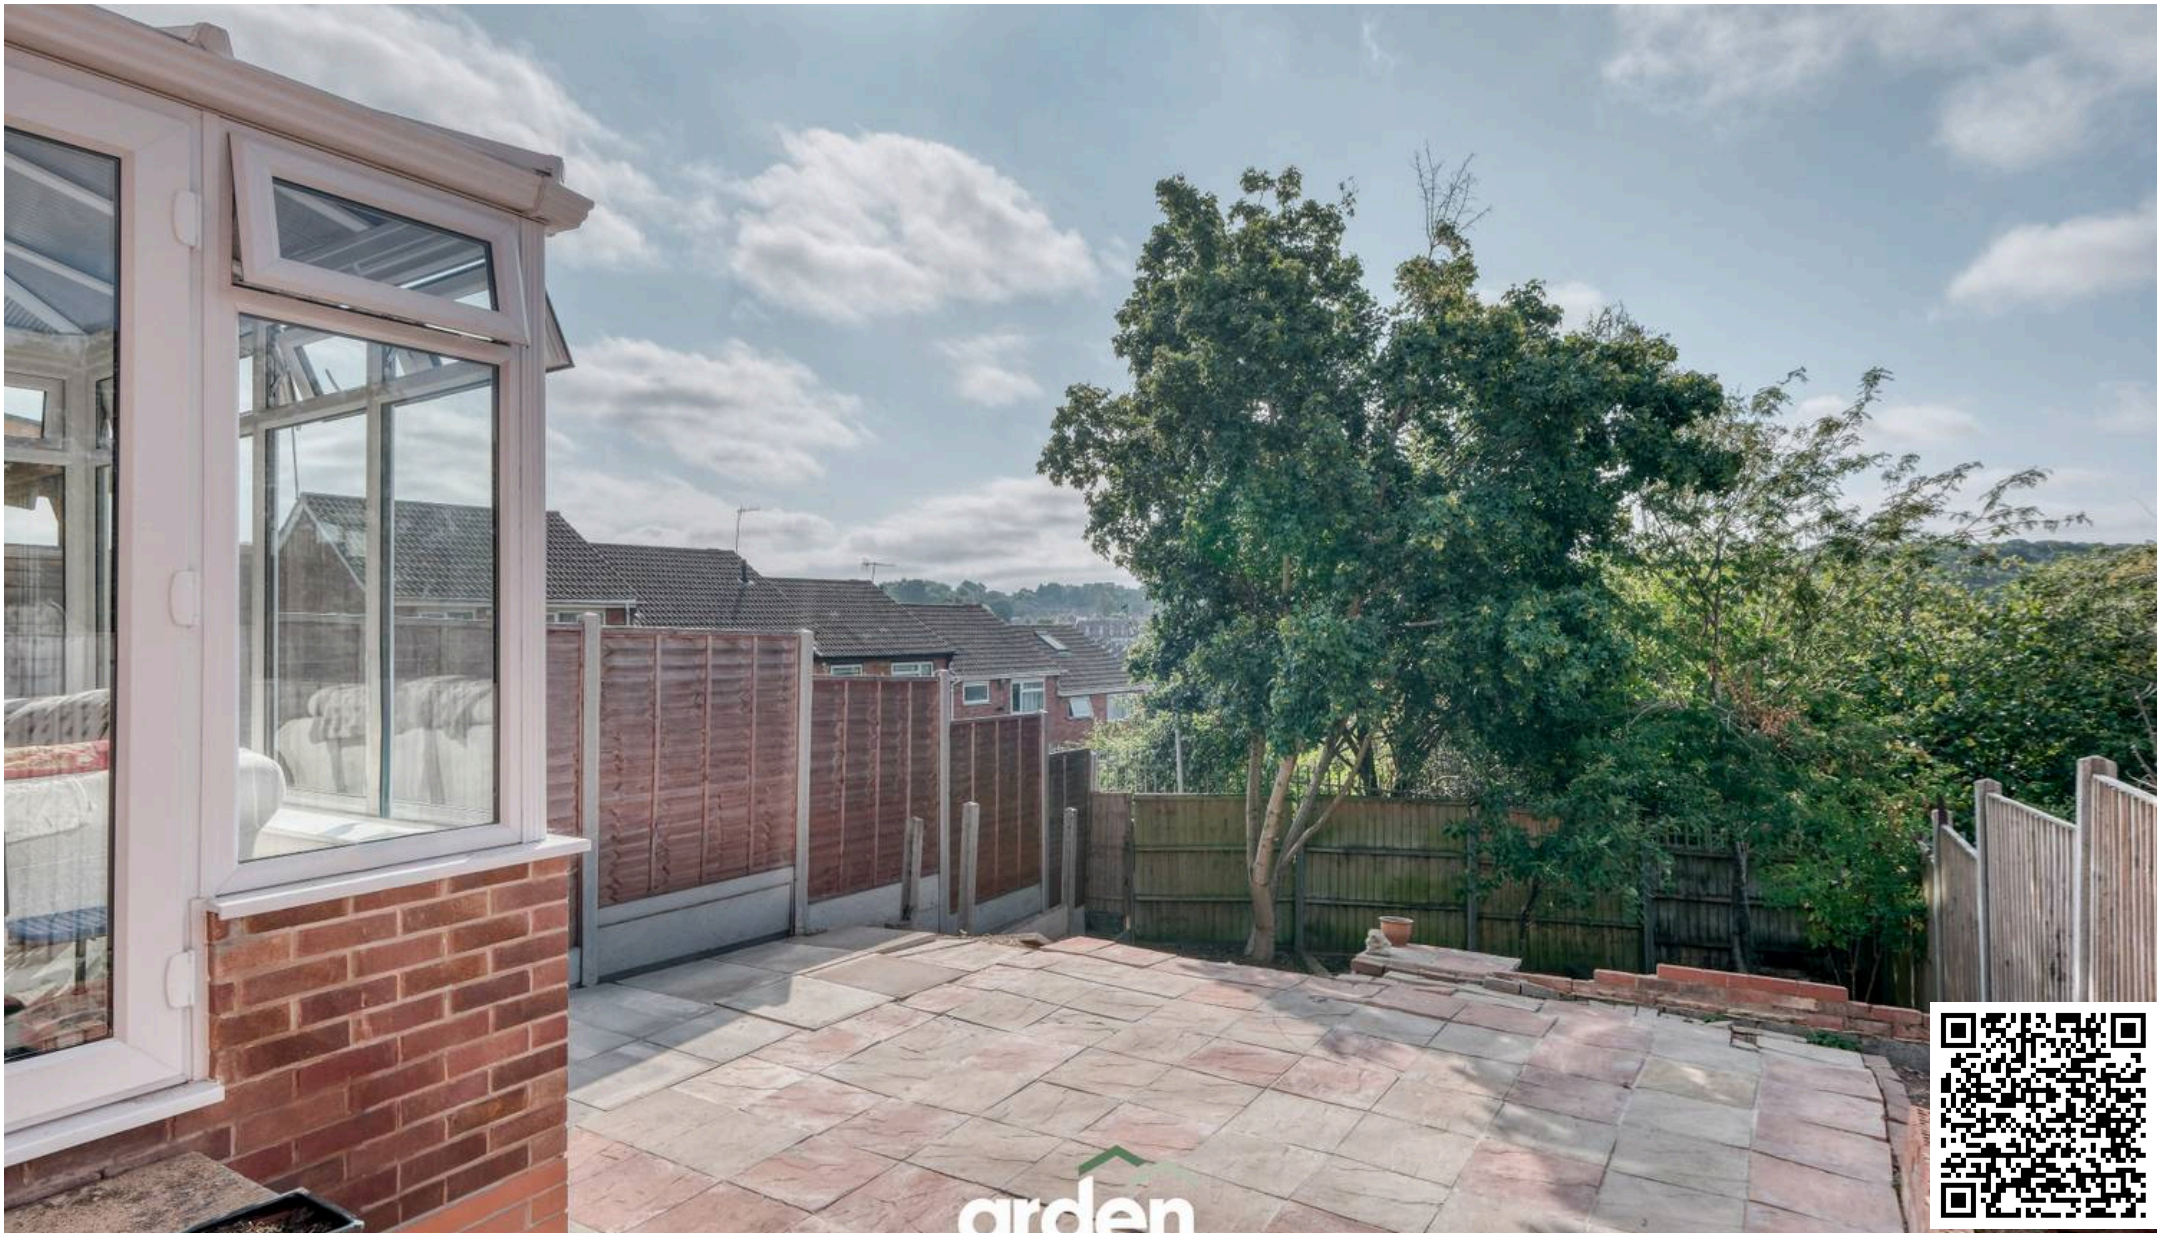

Arden Estates

Arden Estates Worcester, 15 Foregate Street, Worcester - WR1 1DB

01905 958 290 • worcester@ardenestates.co.uk •