

18 Pickenham Road, Birmingham

Birmingham

Offers Over £280,000

18 Pickenham Road



Birmingham




A generously proportioned three-bedroom semi-detached family home offering excellent potential for modernisation and improvement, with garage and ample off-road parking.

Council Tax band: C

Tenure: Freehold

- Three-bedroom semi-detached family home
- Approximately 1,078.5 sq ft of accommodation
- Two well-proportioned reception rooms
- Fitted kitchen with separate utility room
- Three good sized bedrooms
- First floor family bathroom
- Garage and ample off-road parking
- Requires modernisation throughout - excellent scope for improvement
- Sought-after location
- Popular B14 residential location

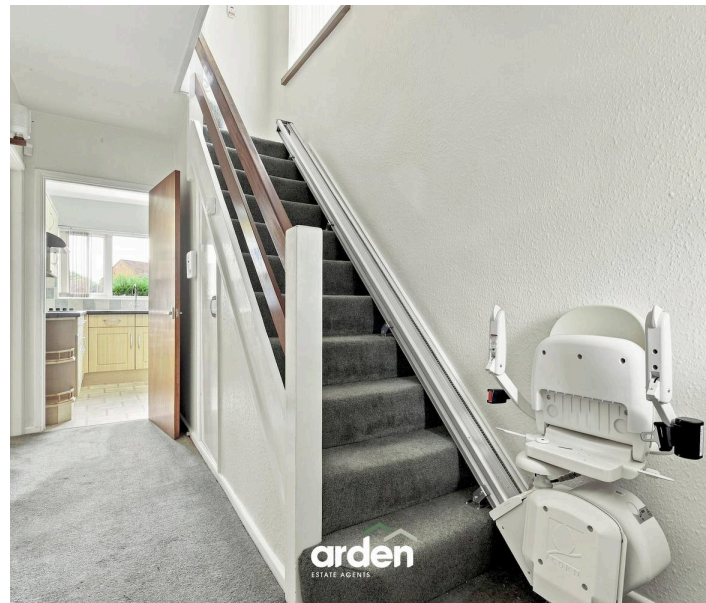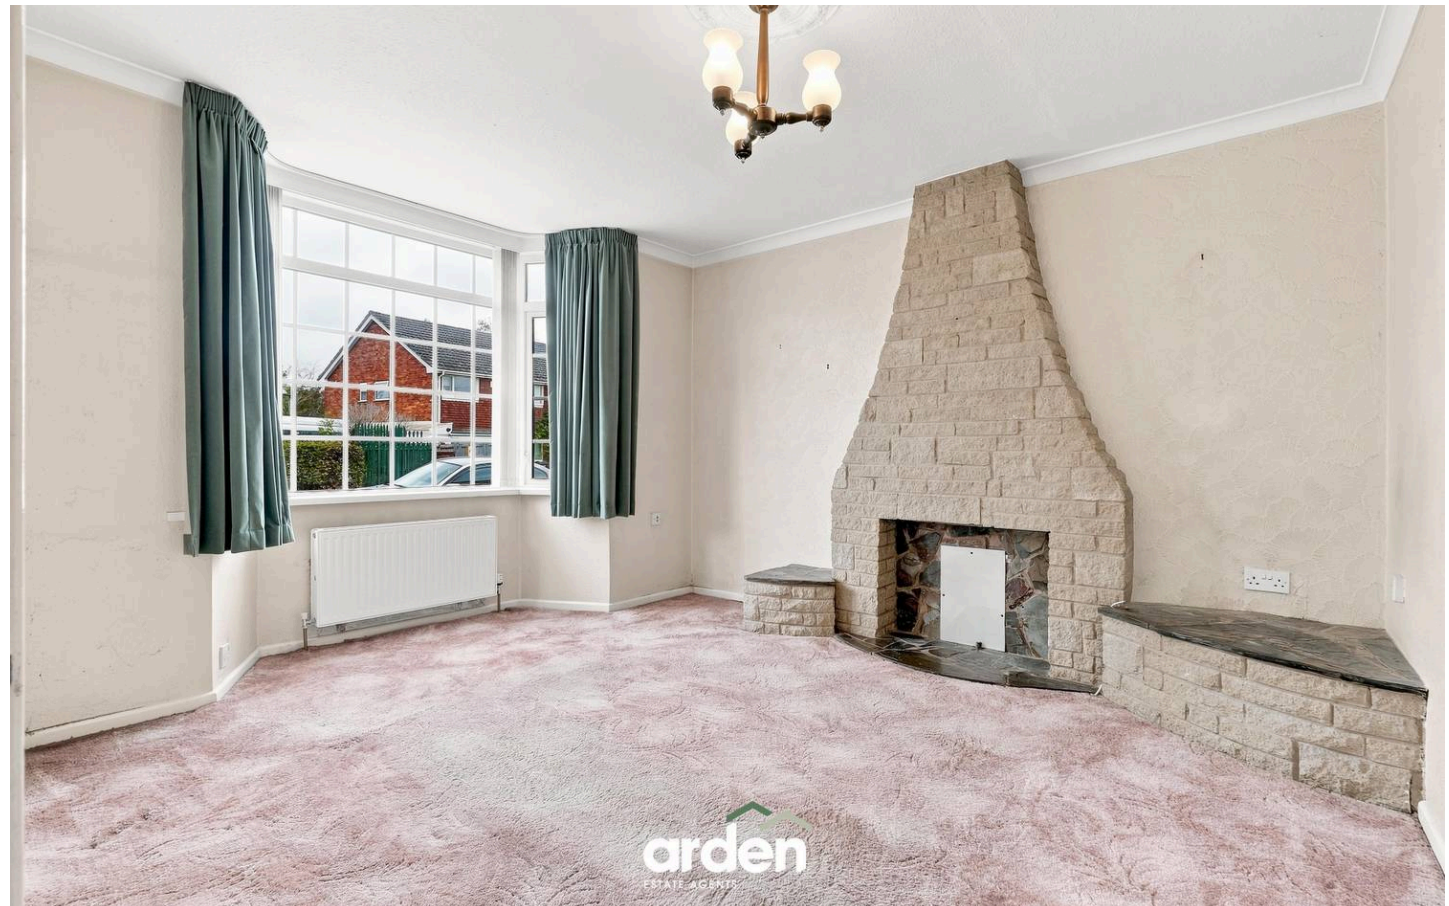

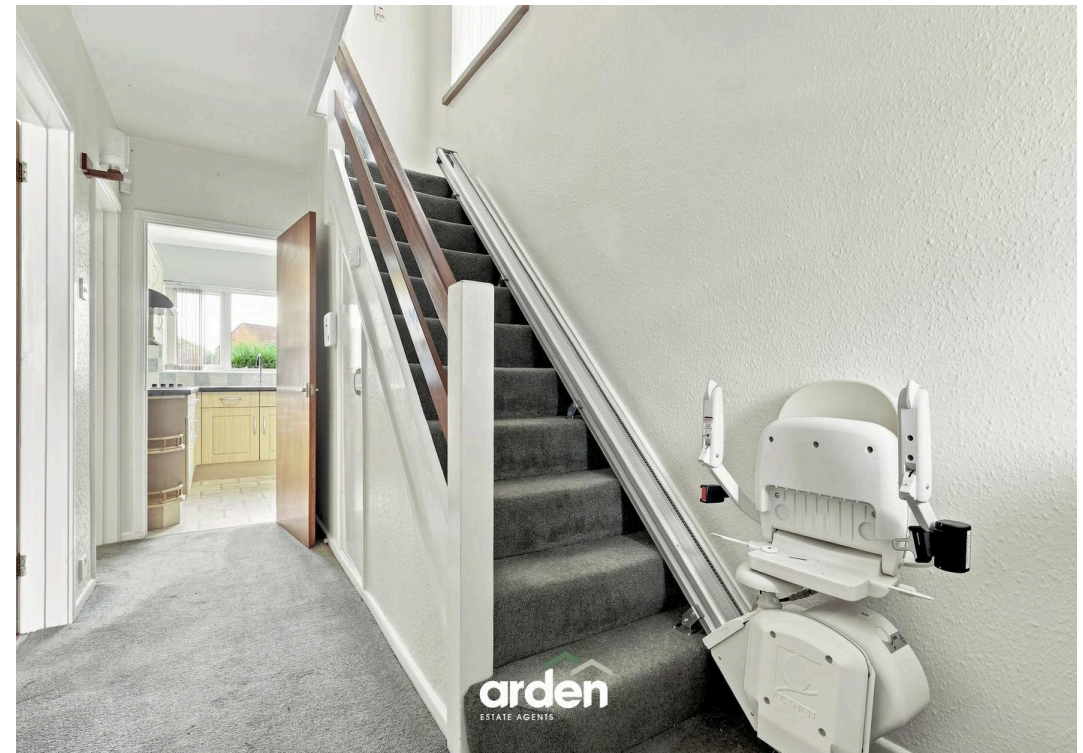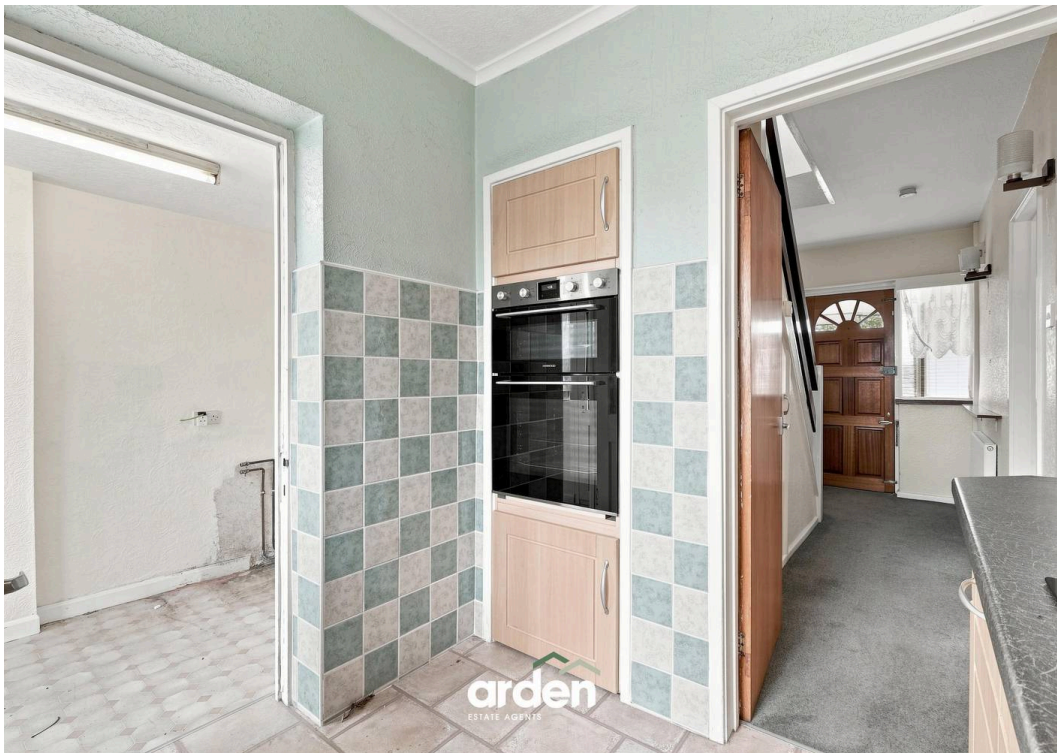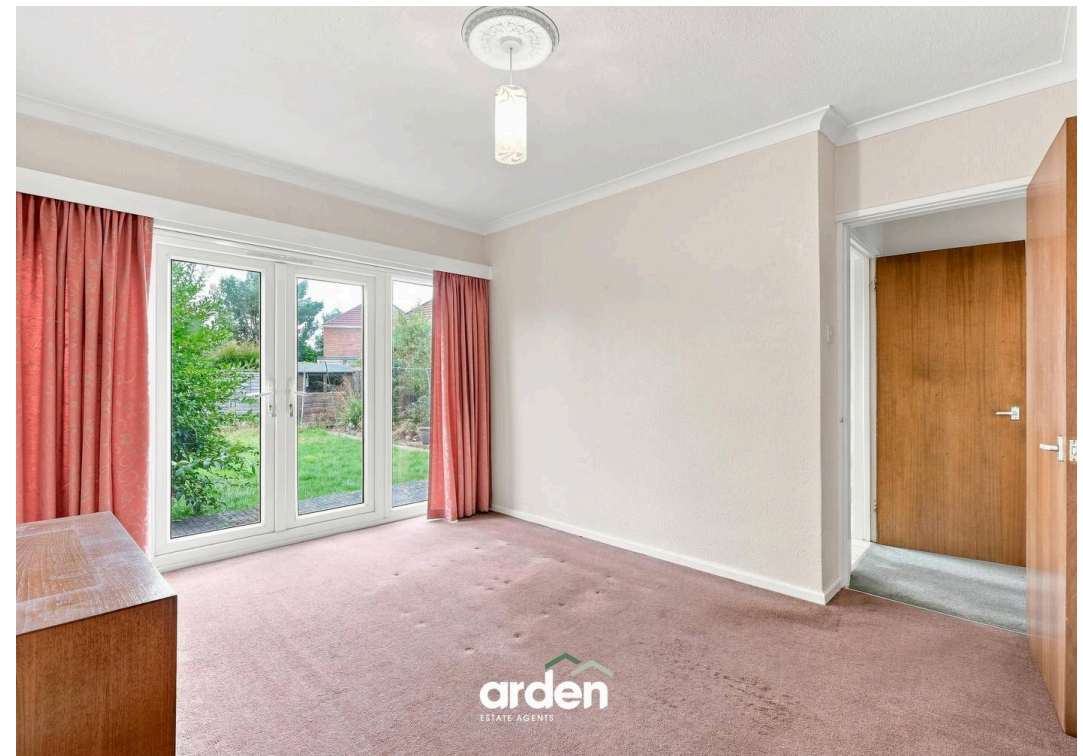


You can include any text here. The text can be modified upon generating your brochure.



Pickenham Road, Birmingham
Ground Floor



First Floor

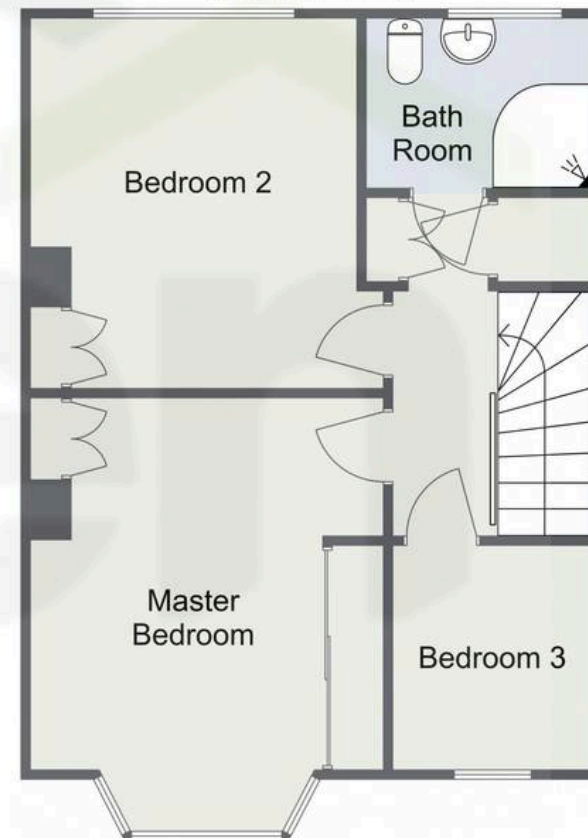

Total Area Approx
100.2 Sq M
1078.5 Sq Ft

For illustrative purposes only. Decorative finishes, fixtures & fittings do not represent the current state of the property. Measurements are approximate & not to scale. Floor Plans made using RoomSketcher.



Arden Estates

Arden Estates Solihull, 450 Stratford Road, Solihull – B90 4AQ

0121 745 5888 • solihull@ardenestates.co.uk •