

25 Poolfield Drive, Solihull
Solihull

Offers Over £800,000

25 Poolfield Drive

Solihull

A substantial four bedroom detached family home, occupying a highly sought-after position on Poolfield Drive, B91, offering spacious and versatile accommodation extending to approximately 2,086 sq ft.




Council Tax band: G


Tenure: Freehold

EPC Energy Efficiency Rating: C

EPC Environmental Impact Rating: D

- Four Bedroom Detached Family Home
- Approximately 2,086 Sq Ft
- Highly Desirable Poolfield Drive Location
- Spacious Lounge & Separate Dining Room
- Modern Fitted Kitchen & Utility Room
- Principal Bedroom with Dressing Room & En-Suite
- Four Generous Bedrooms
- Separate Home Study
- Excellent Local Schooling & Transport Links
- Integral Garage

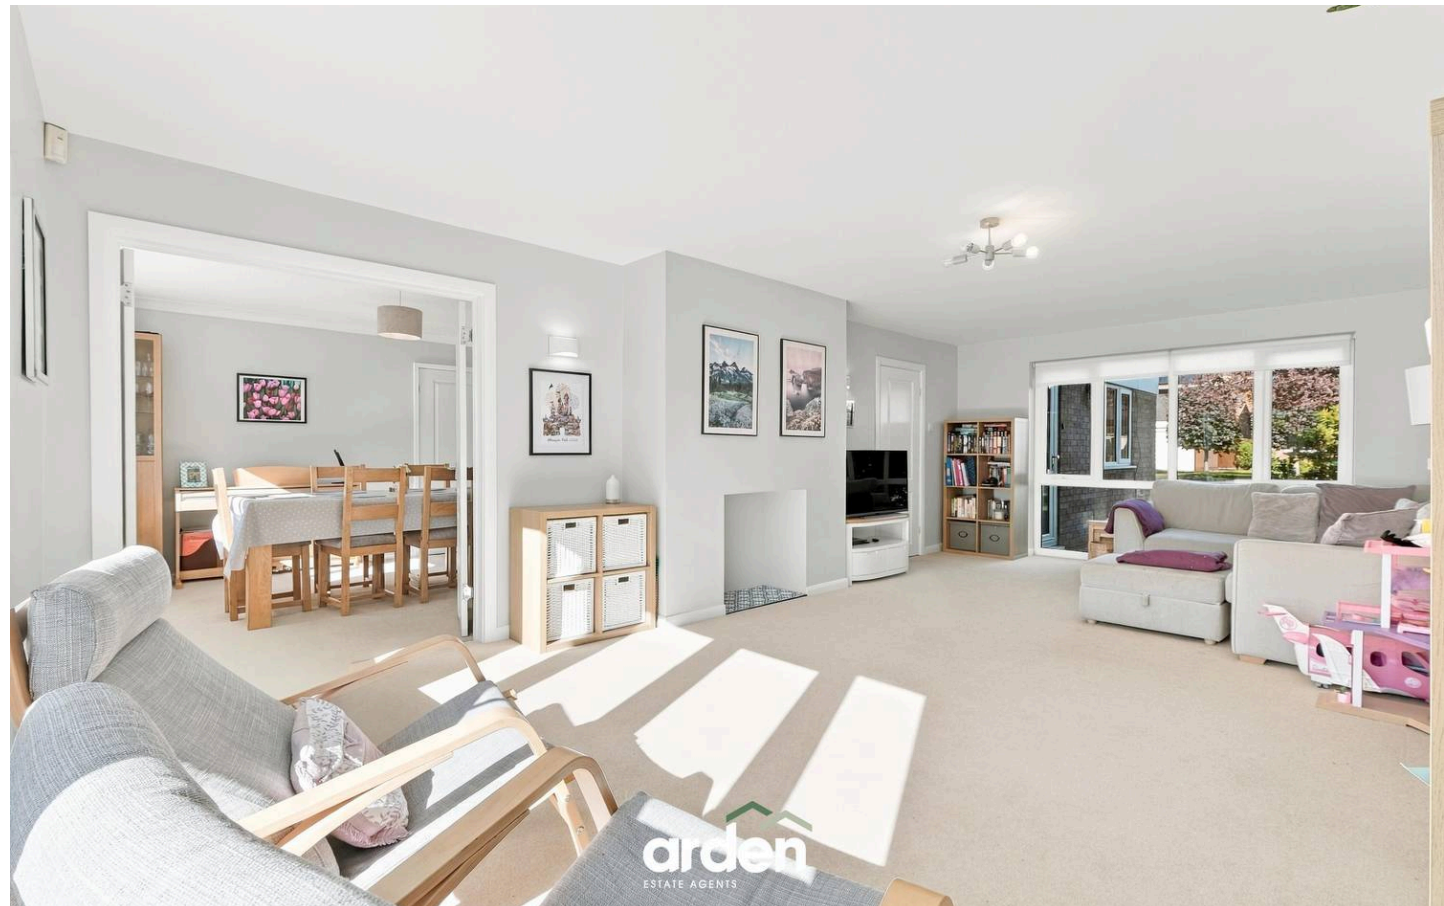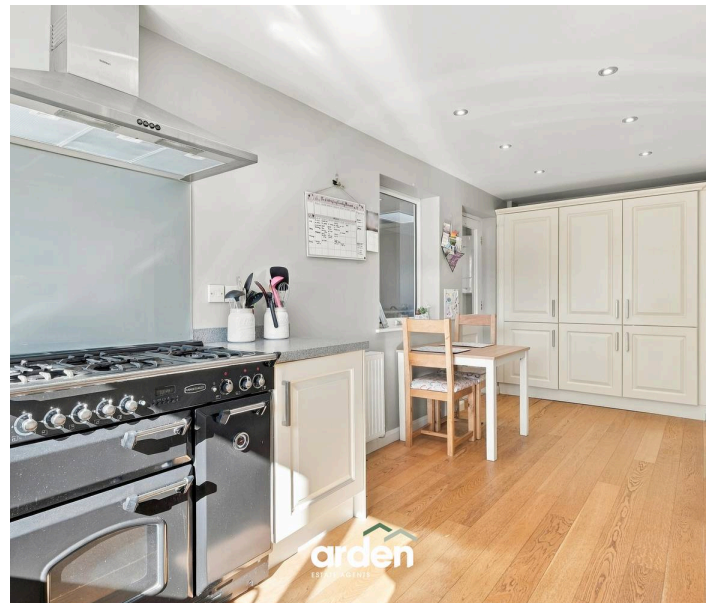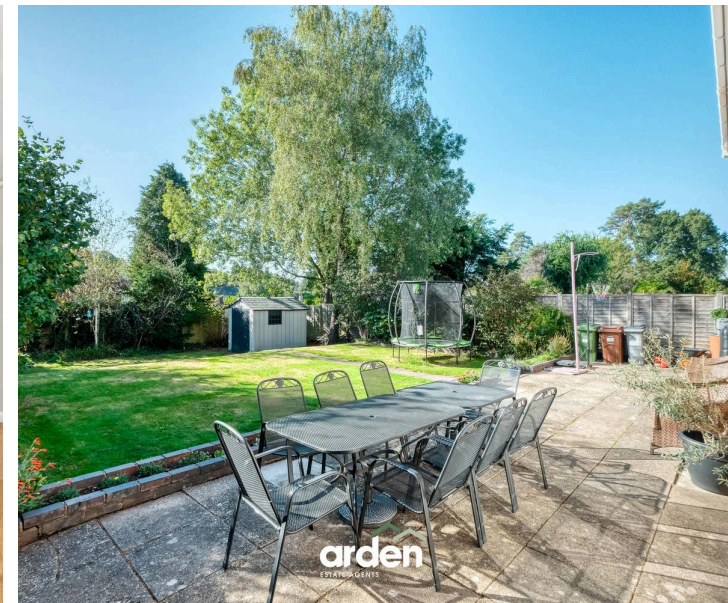

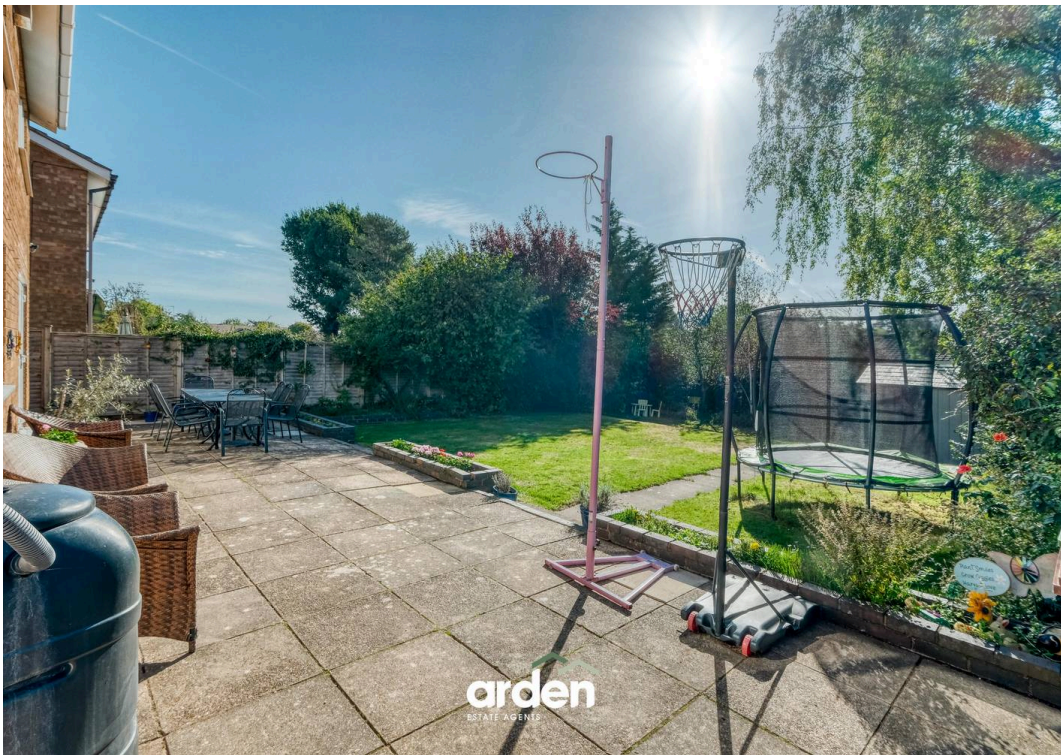

You can include any text here. The text can be modified upon generating your brochure.



Poolfield Drive, Solihull

Ground Floor



First Floor



Total Area Approx
193.8 Sq M
2086.0 Sq Ft

For illustrative purposes only. Decorative finishes, fixtures & fittings do not represent the current state of the property. Measurements are approximate & not to scale. Floor Plans made using RoomSketcher.

