



The Bungalow Valley Road, Earlswood

Solihull

£825,000

The Bungalow Valley Road

Earlswood, Solihull

Occupying a prime position overlooking the picturesque Earlswood Lakes, The Bungalow is an impressive and versatile family home, extending to approximately 2,000 sq ft of well-appointed accommodation.

Council Tax band: F




Tenure: Freehold

EPC Energy Efficiency Rating: D



EPC Environmental Impact Rating:

- Excellent location overlooking Earlswood Lakes
- Substantial plot size with large driveway
- Garage currently used as a home gym
- Impressive open plan kitchen, dining and family space
- Low maintenance garden with ample entertaining space
- 4 double bedrooms
- Scope to extend (STPP)
- Close to excellent local amenities such as well-regarded schools and a direct train line to Birmingham
- Additional reception room used as a home office



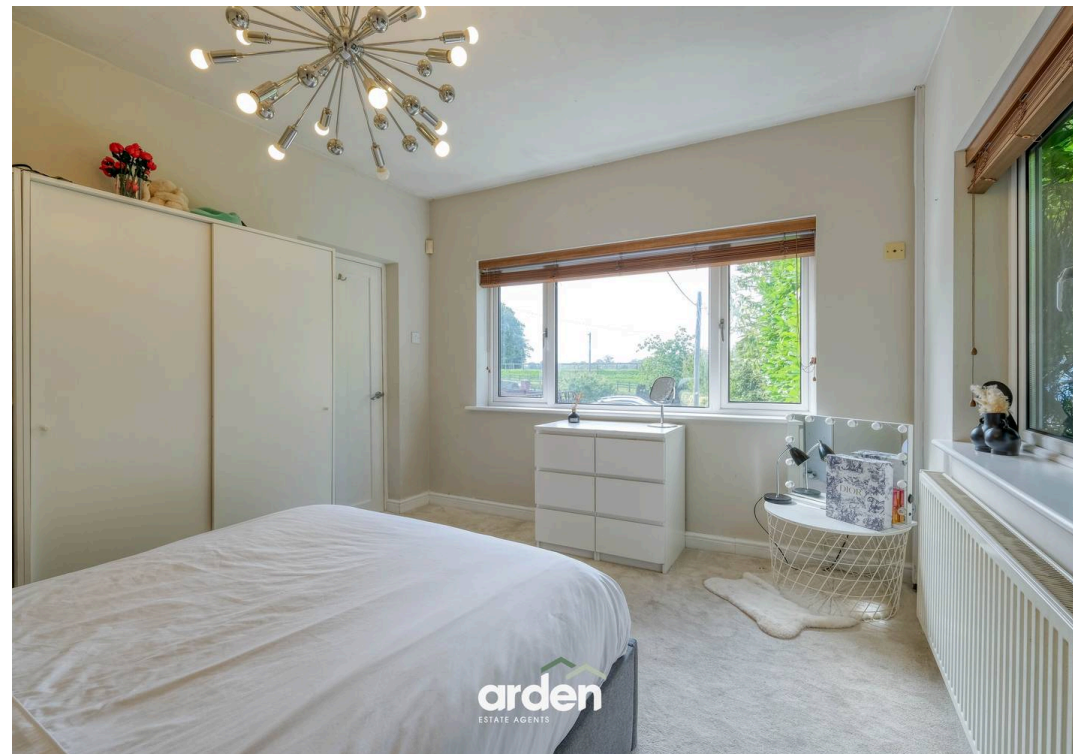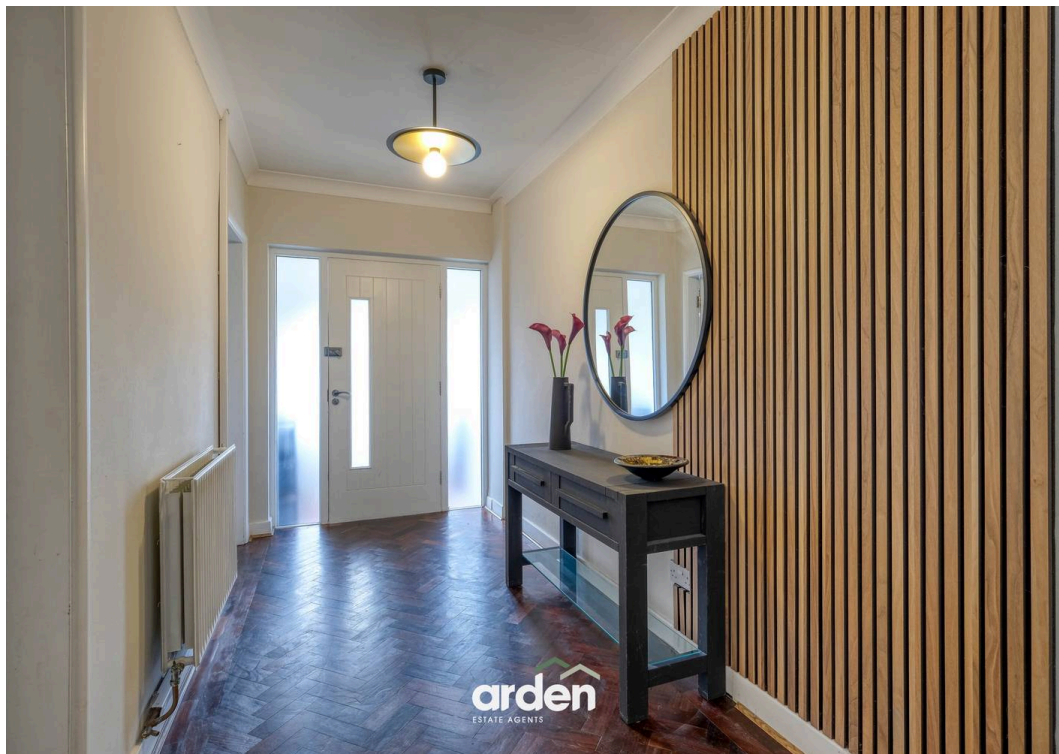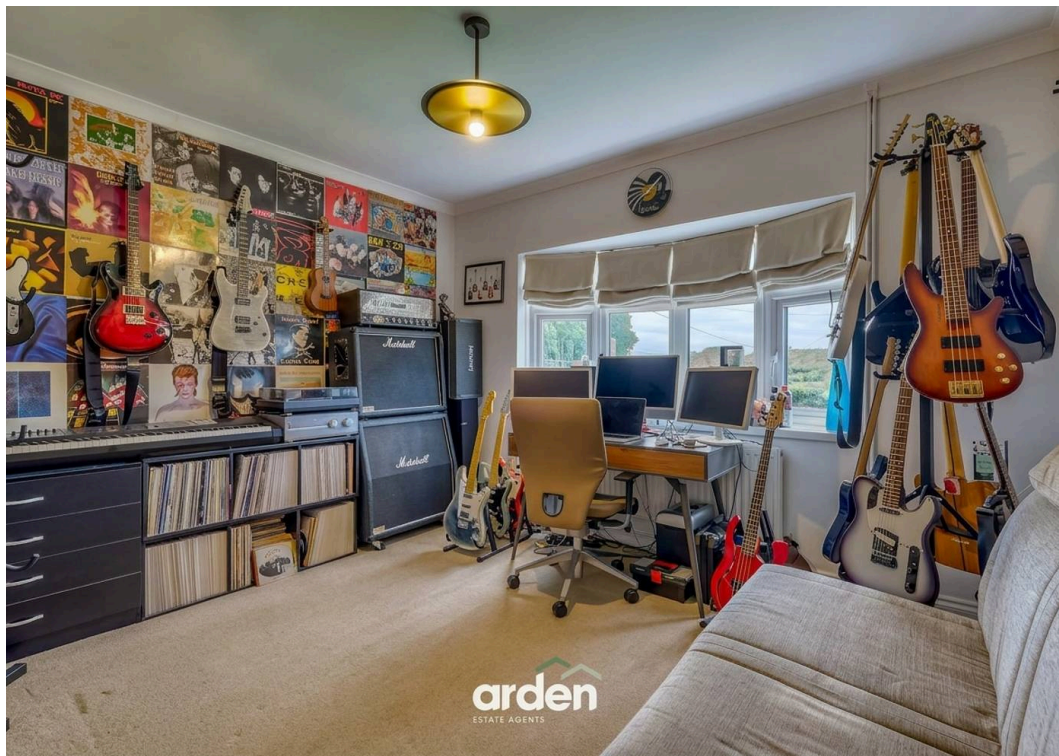

You can include any text here. The text can be modified upon generating your brochure.

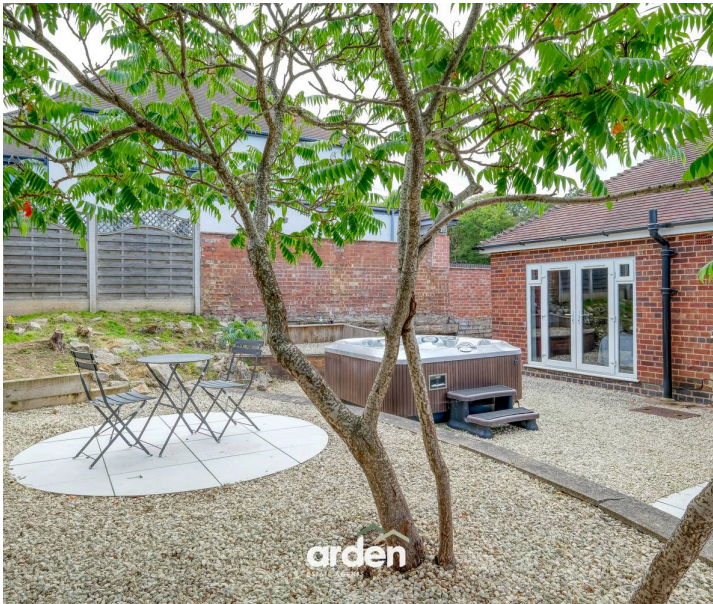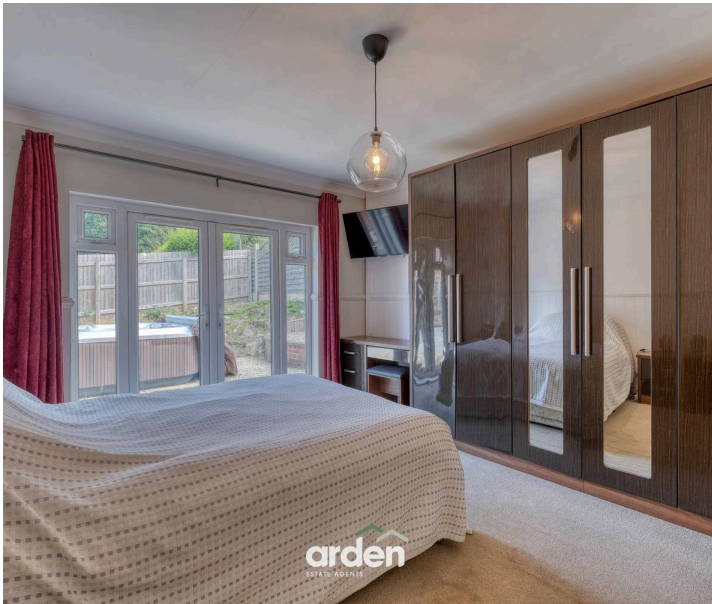


The Bungalow, Valley Road, Earlswood

Ground Floor



For illustrative purposes only. Decorative finishes, fixtures & fittings do not represent the current state of the property. Measurements are approximate & not to scale. Floor Plans made using RoomSketcher.

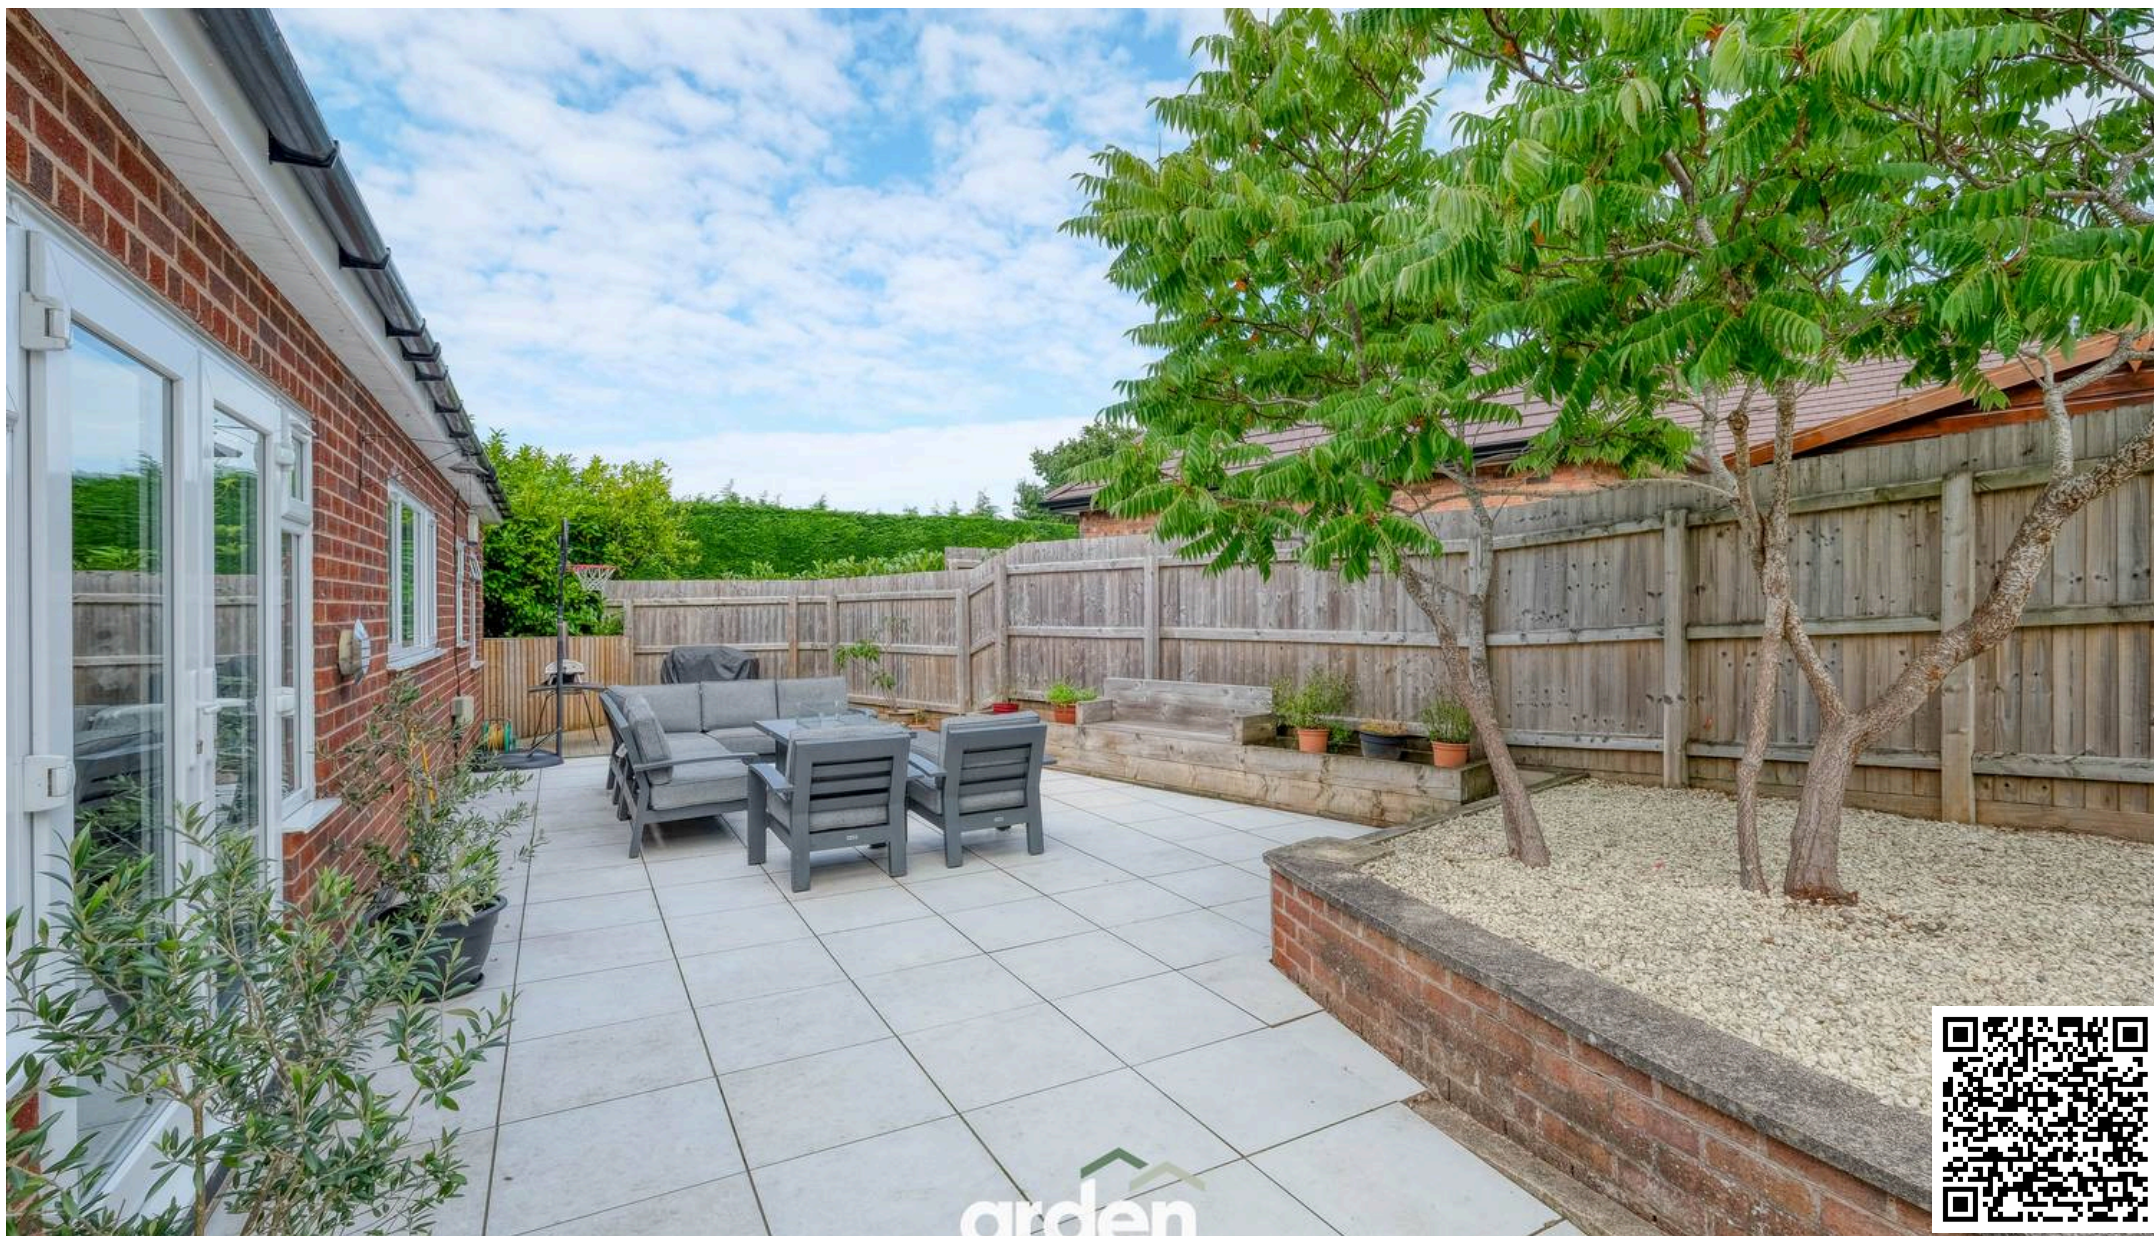

Arden Estates

Arden Estates Solihull, 450 Stratford Road, Solihull – B90 4AQ

0121 745 5888 • solihull@ardenestates.co.uk •