



The Old Cottage Upper Brookend, Kempsey

Worcester

arden
ESTATE AGENTS

£550,000



The Old Cottage Upper Brookend

Kempsey, Worcester

Council Tax band: E

Tenure: Freehold

EPC Energy Efficiency Rating: E

EPC Environmental Impact Rating:

- Countryside Cottage With Characterful Features
- Views Of The Surrounding Fields
- Over 1300 Sq Ft Of Living Space
- Breakfast/Kitchen/Family Room Plus A Separate Lounge And Dining Room
- Double Garage And Ample Parking
- Wrap Around Garden





The Old Cottage Upper Brookend

Kempsey, Worcester

Council Tax band: E


Tenure: Freehold


EPC Energy Efficiency Rating: E

EPC Environmental Impact Rating:


- Countryside Cottage With Characterful Features
- Views Of The Surrounding Fields
- Over 1300 Sq Ft Of Living Space
- Breakfast/Kitchen/Family Room Plus A Separate Lounge And Dining Room
- Double Garage And Ample Parking
- Wrap Around Garden



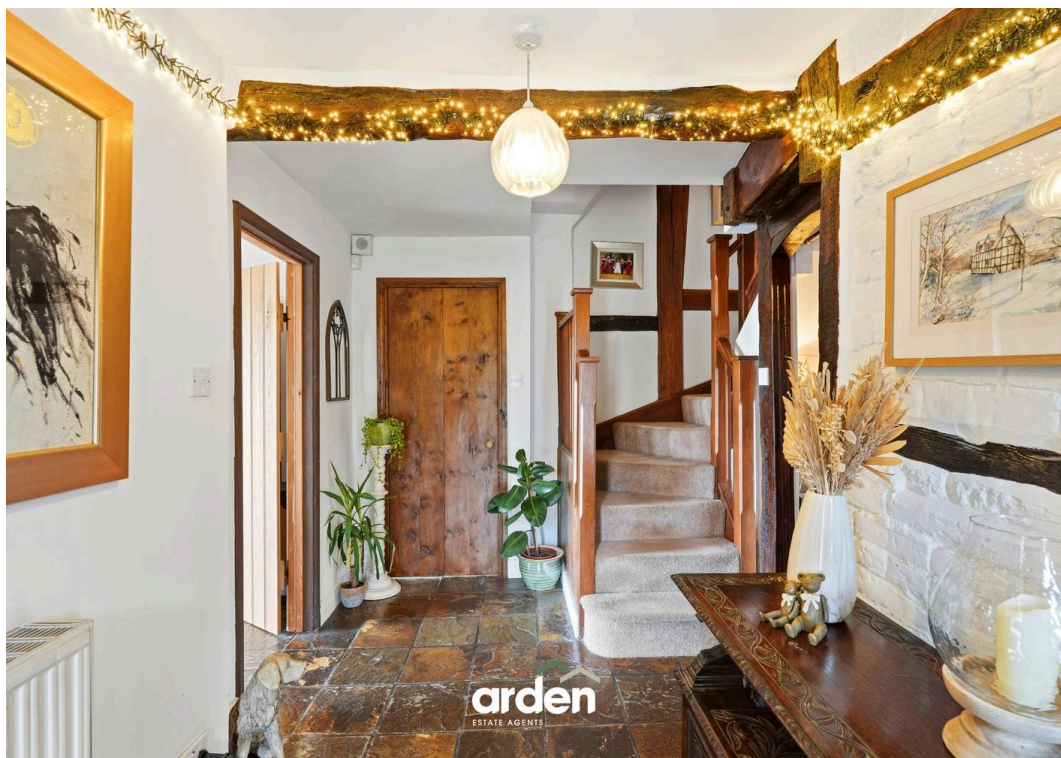

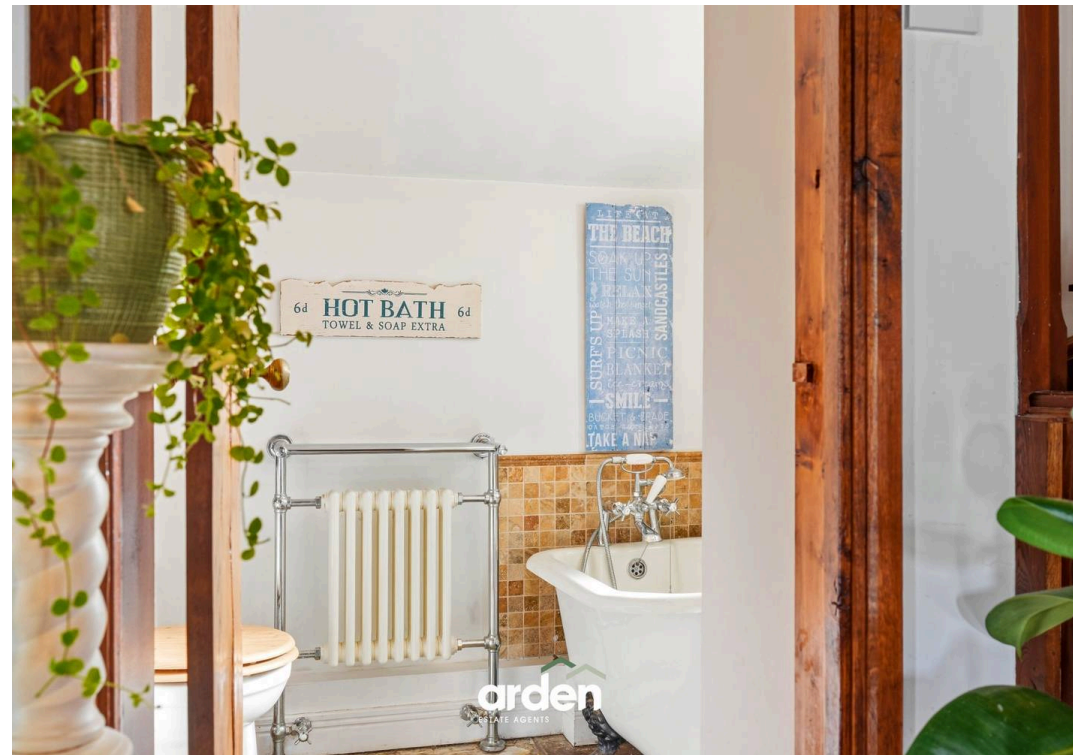



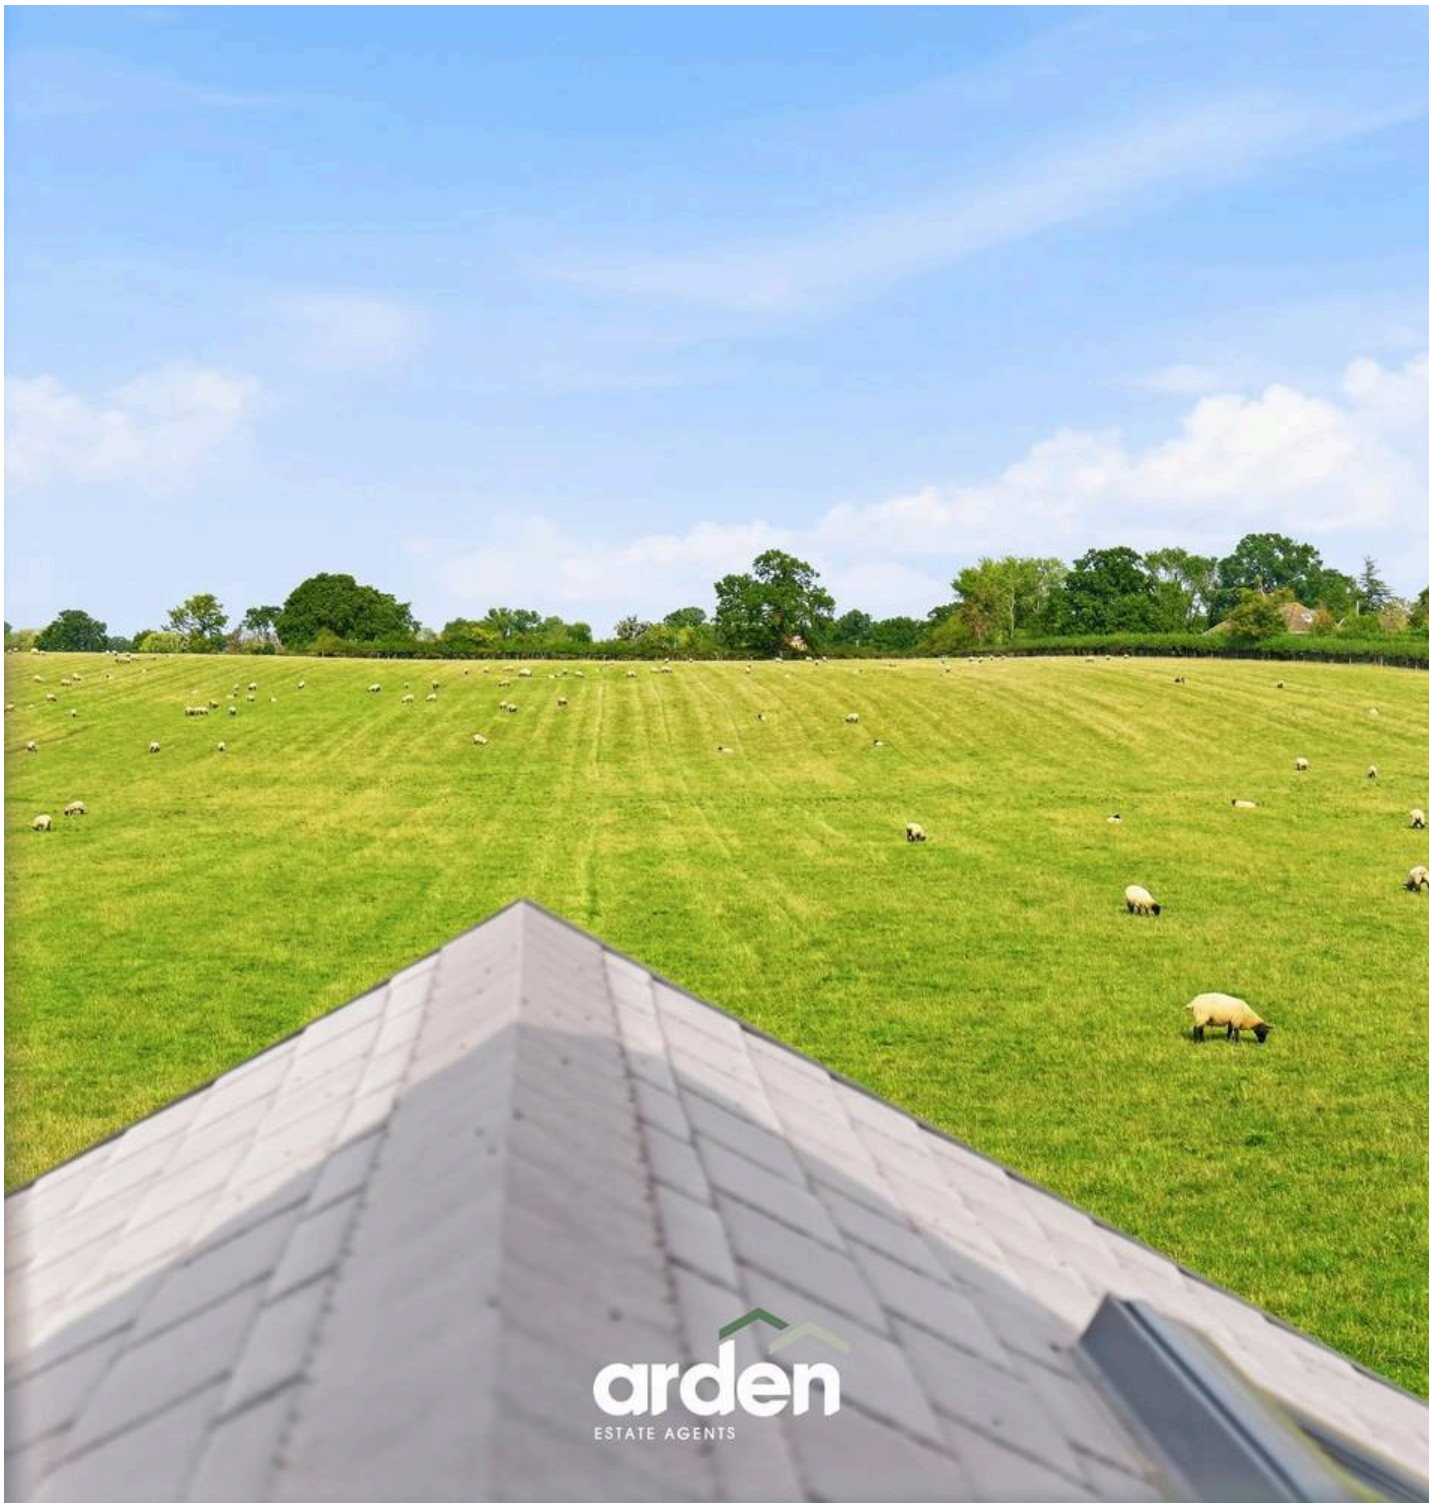

GARDEN

DOUBLE GARAGE

1 Parking Space

DRIVEWAY

3 Parking Spaces

Upper Brookend, Kempsey



For illustrative purposes only. Decorative finishes, fixtures & fittings do not represent the current state of the property. Measurements are approximate & not to scale. Floor Plans made using RoomSketcher.

Arden Estates

Arden Estates Worcester, 15 Foregate Street, Worcester – WR1 1DB

01905 958 290 • worcester@ardenestates.co.uk •