

3 Pickering Green, Worcester

Worcester

Offers Over £300,000

3 Pickering Green

Worcester




Council Tax band: C


Tenure: Freehold

EPC Energy Efficiency Rating: C


EPC Environmental Impact Rating:

- Within The Popular Area Of Warndon Villages
- Close Proximity To The M5 Junction 6
- Convenient Downstairs WC
- Garage With An Automatic Door & Parking
- Main Bedroom With En-Suite And Walk In Wardrobe
- South-East Facing Private Rear Garden

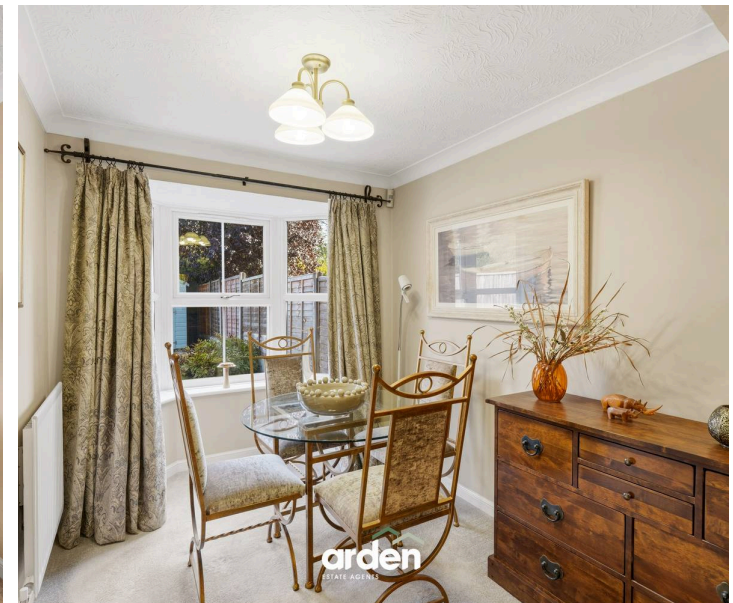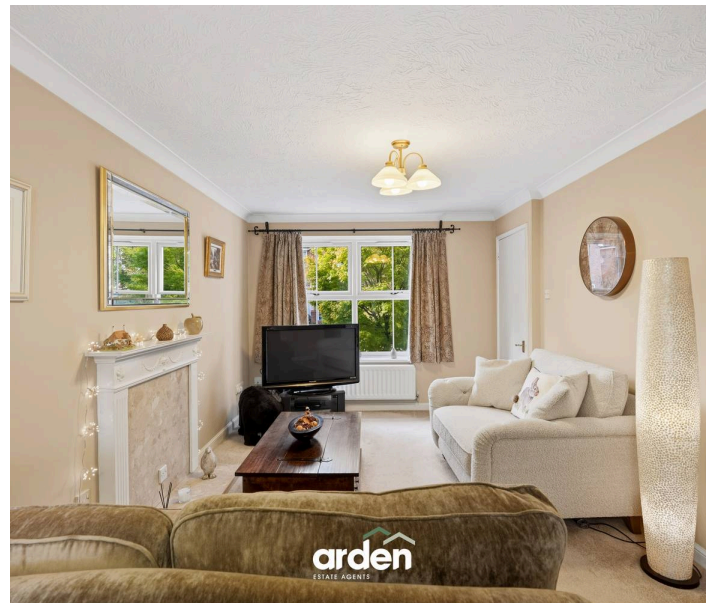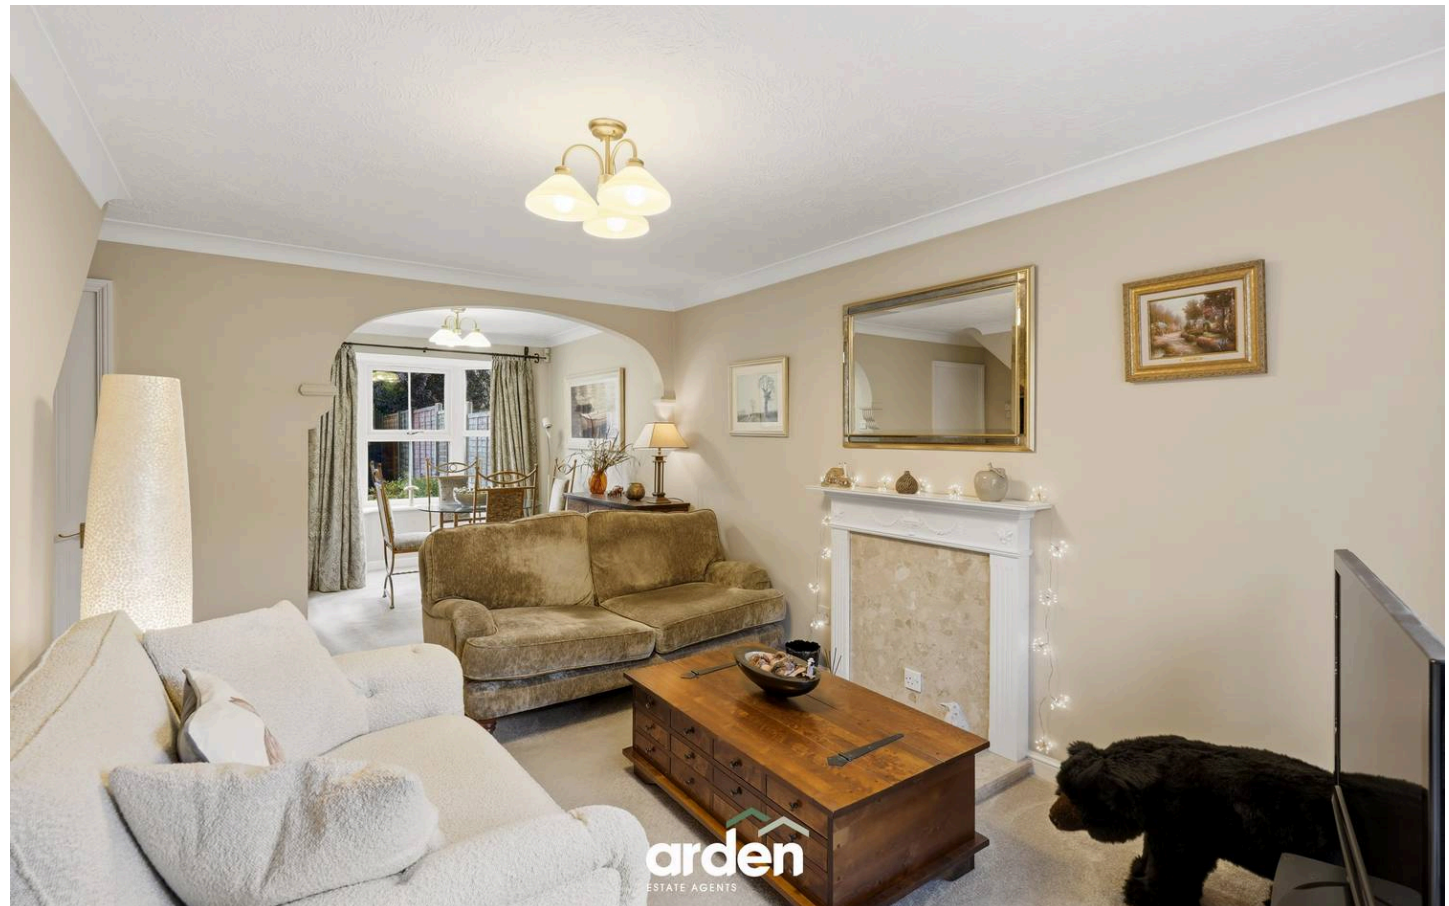

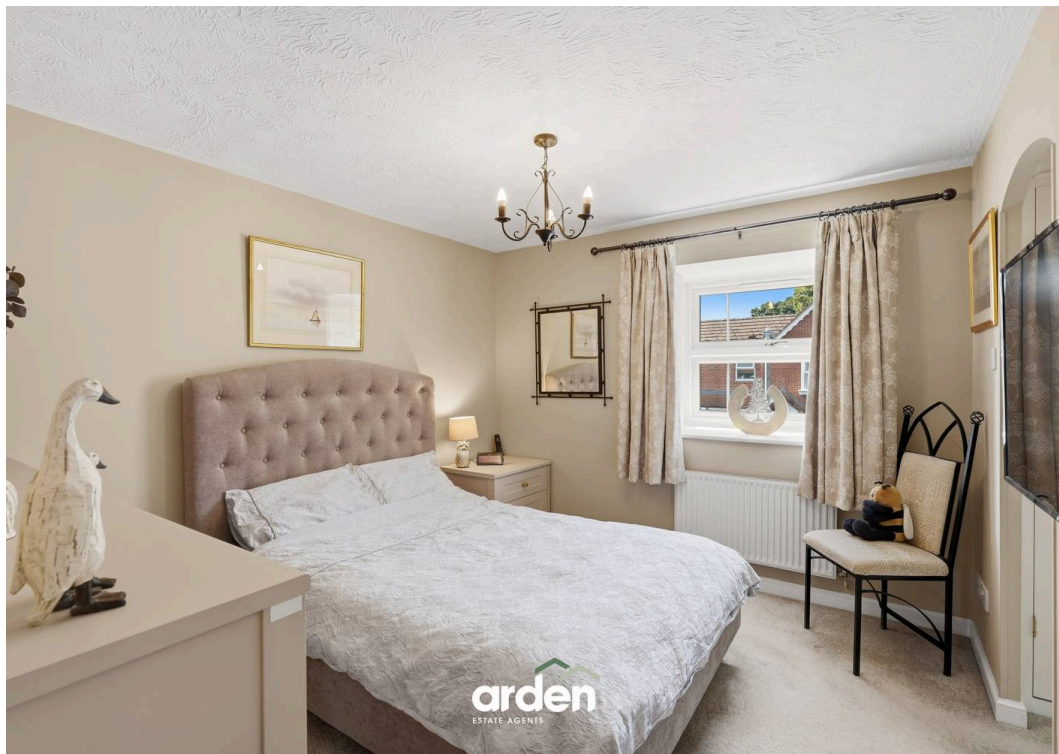

You can include any text here. The text can be modified upon generating your brochure.

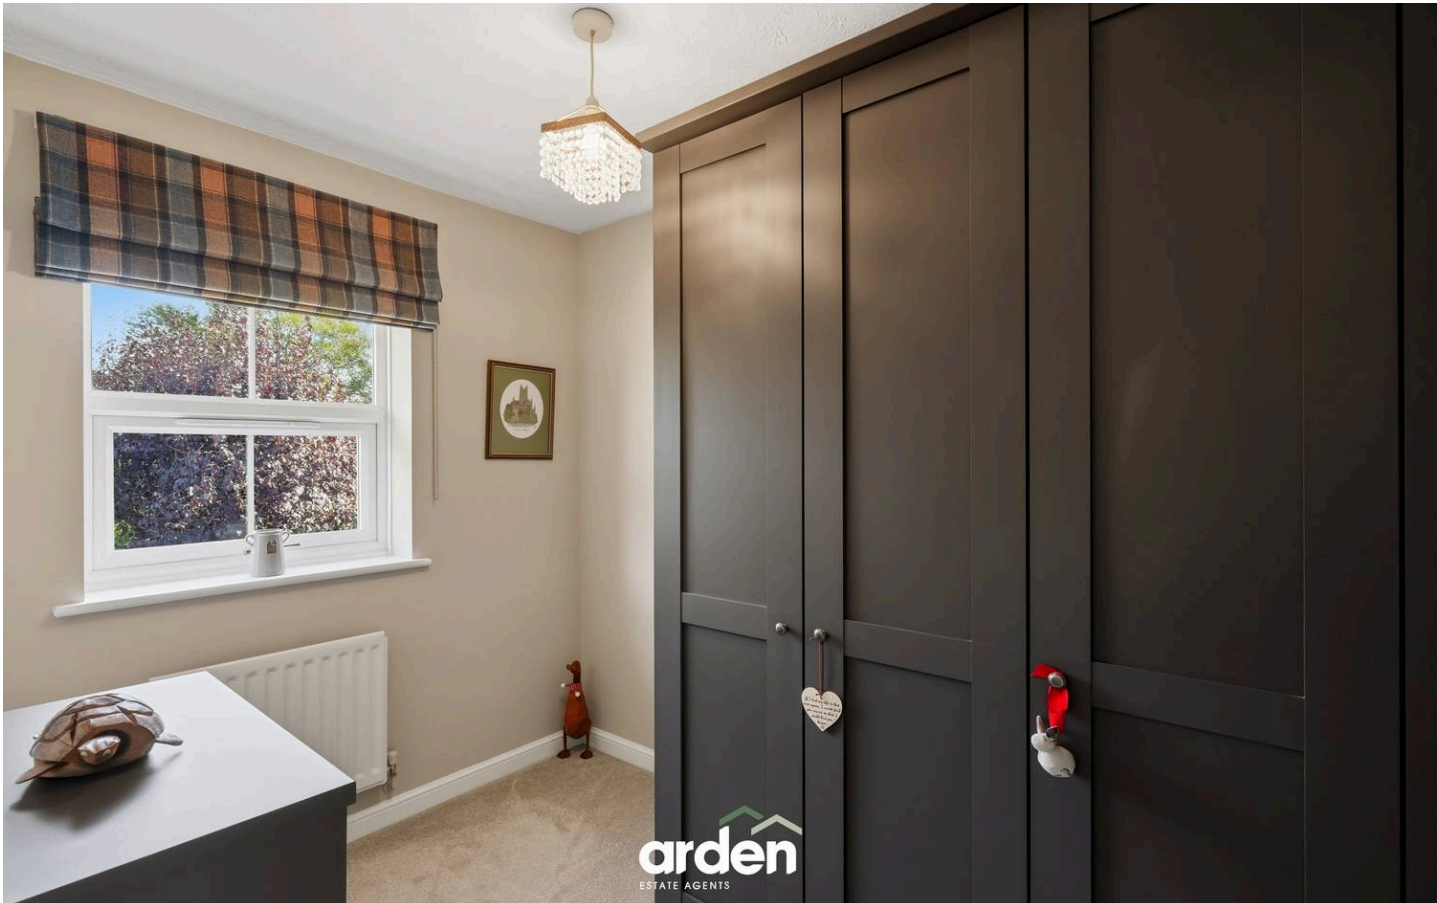

Pickering Green, Worcester
Ground Floor



Total Area Approx
85.8 Sq M
923.5 Sq Ft

First Floor



For illustrative purposes only. Decorative finishes, fixtures & fittings do not represent the current state of the property. Measurements are approximate & not to scale. Floor Plans made using RoomSketcher.



Arden Estates

Arden Estates Worcester, 15 Foregate Street, Worcester – WR1 1DB

01905 958 290 • worcester@ardenestates.co.uk •